BRUHAT BANGALORE MAHANAGARA PALIKE

Name of work :- [Package-2, includes 5 works of Rs.245.00 lakhs]. (1).Improvements to Roads and Drains at Mariyannapalya Church to Defence Layout and Dynasty Layout in Ward No:06,Byatarayanapura Sub Division. (2).Improvements to Drains and Asphalting to Roads at Balaji layout Near Railway Gate in Ward No:06 Byatarayanapura Sub Division. (3).Improvements to Drains and Asphalting to Roads at Vidyasagara Layout and Surrounding area in Ward No: 06 Byatarayanapura Sub Division. (4).Improvements to Drains and Asphalting to Roads at Bharathnagara saw mill Road in Ward No: 06 Byatarayanapura Sub Division. (5).Improvements to Drains and Asphalting to Roads at Shiradi Sai Nagar and Hegadenagar in Ward No:06 Byatarayanapura Sub Division.

Name of the agency: **Sri G.Venkatesh, Contractor, Bangalore.**

Project Management Consultants: **M/s Rudraprasad Consultants, Bangalore.**

BYATARAYANAPURA DIVISION

MEASUREMENT BOOK

PAYMENT CERTIFICATE

3ND AND FINAL BILL

Scanned by CamScanner

BRUHATH BANGALORE MAHANAGARA PALIKE

MEASUREMENT SHEETS

Name of work :- [**Package-2, includes 5 works of Rs.245.00 lakhs**]. (1).Improvements to Roads and Drains at Mariyannapalya Church to Defence Layout and Dynasty Layout in Ward No:06,Byatarayanapura Sub Division. (2).Improvements to Drains and Asphalting to Roads at Balaji layout Near Railway Gate in Ward No:06 Byatarayanapura Sub Division. (3).Improvements to Drains and Asphalting to Roads at Vidyasagara Layout and Surrounding area in Ward No: 06 Byatarayanapura Sub Division. (4).Improvements to Drains and Asphalting to Roads at Bharathnagara saw mill Road in Ward No: 06 Byatarayanapura Sub Division. (5).Improvements to Drains and Asphalting to Roads at Shiradi Sai Nagar and Hegadenagar in Ward No:06 Byatarayanapura Sub Division.

Name of the agency: **Sri G.Venkatesh, Contractor, Bangalore.**

Certified that this book contains pages from 1 to 40.

15.06.2020

Asst. Engineer,
Ward No:06, BBMP.

Asst. Executive Engineer,
BBMP, Byatarayanapura Sub-division,
Bangalore.

Scanned by CamScanner

BRUHAT BANGALORE MAHANAGARA PALIKE

PACKAGE-2

NAME OF WORK:-Package2, includes 5 works of Rs.245.00 lakhs 1)Improvements to Roads and Drains at Mariyannapalya Church to Defence Layout and Dynasty Layout in Ward No:06 Byatarayanapura Sub Division. 2)Improvements to Drains and Asphalting to Roads at Balaji layout Near Railway Gate in Ward No:06 Byatarayanapura Sub Division. 3)Improvements to Drains and Asphalting to Roads at Vidyasagara Layout and Surrounding area in Ward No: 06 Byatarayanapura Sub Division. 4)Improvements to Drains and Asphalting to Roads at Bharathnagara saw mill Road in Ward No: 06 Byatarayanapura Sub Division. 5) Improvements to Drains and Asphalting to Roads at Shiradi Sai Nagar and Hegadenagar in Ward No:06 Byatarayanapura Sub Division.

Agency: Sri. G. Venkatesh No. 623/A,11th main HAL 2nd Stage, Indiranagar, Bangalore-560 008

Measurements Taken On :

ABSTRACT OF MEASUREMENT SHEET - 3rd and FINAL BILL

Item No	Description	Unit	Quantity	Approved Tender Rates	Amount	Remarks
Item No. 1	Earth work excavation by manual means in ordinary soil involving an average horizontal throw upto 2 meters and an average lift upto 0.5m, excavated surface levelled and sides neately dressed, the disposed earth to be levelled neatly after breaking of clods complete as per specification. and as per the directions of the Engineer-in-charge of the work .					
	Total Executed Qty	**Cum**	**3418.45**			
	Tender Qty	**Cum**	**2694.20**			
	Modified Tender Qty	**Cum**	**3418.65**			
	Qty Upto 125%	**Cum**	**3367.75**			
	Qty Above 125%	**Cum**	**50.70**			
	DPQ Paid in 1st Bill No.One Pg. No.	**Cum**	**1613.89**			
	DPQ Paid in 2nd Bill No.One Pg. No.	**Cum**	**1614.13**			
	Present Bill Quantity					
	Qty Upto 125%	**Cum**	**139.74**	**190.50**	**26619.66**	
	Qty Above 125%	**Cum**	**50.70**	**96.46**	**4890.21**	
Item No. 02	Providing granite slabs of selected quality roughly dressed having a size of 7.5cms thick and fixed in cement mortar (1:6) includling fixing curing etc and as per specifications and as per the direction of Engineer in charge of the work.					
	Total Executed Qty	**Sqm**	**3244.38**			
	Modified Tender Qty	**Sqm**	**3245.10**			
	DPQ Paid in 1st Bill No.One Pg. No.	**Sqm**	**2312.88**			
	DPQ Paid in 2nd Bill No.One Pg. No.	**Sqm**	**931.50**			
	Present Bill Quantity	**Sqm**	**Nill**			
Item No. 03	Excavation for roadwork in soil with hydraulic excavator of 0.90 cum bucket capacity including cutting and loading in tippers, trimming bottom and side slopes, in accordance with requirements of lines, grades and cross sections, and transporting to embankment location and complete as per specifications and as per the directions of the Engineer-in-charge of the work .					
	Total Executed Qty	**Cum**	**2270.48**			
	Modified Tender Qty	**Cum**	**2123.27**			
	DPQ Paid in 1st Bill No.One Pg. No.	**Cum**	**855.79**			
	DPQ Paid in 2nd Bill No.One Pg. No.	**Cum**	**992.70**			
	Present Bill Quantity	**Cum**	**421.99**			
	Quantity Limited To	**Cum**	**274.78**	**148.00**	**40667.30**	

SUDRAPRASAD CONSULTANTS BANGALORE

Contractor PMC AssistantEngineer Assistant Executive Engineer

Scanned by CamScanner

Item No	Description	Unit	Quantity	Approved Tender Rates	Amount	Remarks
Item No.04	Providing, laying, spreading and compacting graded stone aggregate to wet mix macadam specification including premixing the Material with water at OMC in mechaniqal mix plant carriage ' of mixed Material by tipper to site, laying in uniform layers with paver in sub- base/ base course on well prepared surface and compacting with vibratory roller to					
	Total Executed Qty	**Cum**	**2041.77**			
	Modified Tender Qty	**Cum**	**1972.34**			
	DPQ Paid in 1st Bill No.One Pg. No.	**Cum**	**855.79**			
	DPQ Paid in 2nd Bill No.One Pg. No.	**Cum**	**763.99**			
	Present Bill Quantity	**Cum**	**421.99**			
	Quantity Limited To	**Cum**	**352.56**	**1980.00**	**698066.92**	
Item No.05	Providing and applying primer coat with SS bitumen emulsion on prepared surface of granular Base such as WBM WMM including clearing of road surface and spraying primer at the rate of 0.60 kglsqm using mechanical means complete as per specifications and as per the direction of Engineer in charge					
	Total Executed Qty	**Sqm**	**8596.59**			
	Modified Tender Qty	**Sqm**	**8575.40**			
	DPQ Paid in 1st Bill No.One Pg. No.	**Sqm**	**1952.57**			
	DPQ Paid in 2nd Bill No.One Pg. No.	**Sqm**	**3321.70**			
	Present Bill Quantity					
	Quantity Limited To	**Sqm**	**3301.13**	**30.75**	**101509.75**	
Item No.06	Cleaning the existing black topped surface with brooms, soft brushes and finally dusting with old gunny bags and / or compressed air to receive bituminous treatement including cost of all materials, labour, HOM of machineries complete as per specifications. and as per the direction of Engineer in charge of the work.					
	Total Executed Qty	**Sqm**	**23847.76**			
	Modified Tender Qty	**Sqm**	**22028.10**			
	DPQ Paid in 1st Bill No.One Pg. No.	**Sqm**	**10918.29**			
	DPQ Paid in 2nd Bill No.One Pg. No.	**Sqm**	**8237.81**			
	Present Bill Quantity					
	Quantity Limited To	**Sqm**	**2872.00**	**3.50**	**10052.00**	
Item No.07	Providing and applying tack coat using 80/100 grade bitumen (VG10) on prepared black topped surfaces at 2.5 Kg per 10 sqm, heating bitumen in boiler fitted with spray set (excluding cleaning of road surface) including cost of all materials, labour, HOM of machineries complete as per specifications and as per the direction of Engineer in charge of the work.					
	Total Executed Qty	**Sqm**	**26287.62**			
	Modified Tender Qty	**Sqm**	**26289.10**			
	DPQ Paid in 1st Bill No.One Pg. No.	**Sqm**	**10918.29**			
	DPQ Paid in 2nd Bill No.One Pg. No.	**Sqm**	**8237.81**			
	Present Bill Quantity					
	Quantity Limited To	**Sqm**	**7131.52**	**13.00**	**92709.76**	
Item No.08	Providing and laying bituminous concrete 40 mm compacted thickness with VG30 Bitumen grade using 40-60 HMP using crushed aggregates of grading II, premixed with bituminous binder at 6% of mix and filler, transporting the hot mix to work site, laying with a mechanical paver finisher to the required grade, level and alignment, rolling with smooth					
	Total Executed Qty	**Cum**	**1051.50**			
	Modified Tender Qty	**Cum**	**1051.56**			

ntractor

SUDRAPRASAD CONSULTANTS BANGALORE PMC

AssistantEngineer

Assistant Executive Engineer

Scanned by CamScanner

Item No	Description	Unit	Quantity	Approved Tender Rates	Amount	Remarks
	DPQ Paid in 1st Bill No.One Pg. No.	**Cum**	**436.73**			
	DPQ Paid in 2nd Bill No.One Pg. No.	**Cum**	**329.51**			
	Present Bill Quantity	**Cum**	**285.26**	**7935.00**	**2263544.45**	
Item No. 09	Providing and laying of hot applied thermoplastic compound 2.5 mm thick including reflectorising glass beads at 250 gms per sqm area, thickness of 2.5mm is exclusive of surface applied glass beads as per IRC:35. The finished surface to be level, uniform and free from streaks and holes complete as per specifications. and as per the direction of Engineer in charge of the work.					
	Total Executed Qty	**Sqm**	**948.22**			
	Modified Tender Qty	**Sqm**	**948.80**			
	DPQ Paid in 1st Bill No.One Pg. No.	**Sqm**	**389.96**			
	Present Bill Quantity	**Sqm**	**558.26**	**605.00**	**337747.30**	
Item No. 10	Providing and construction load bearing wall with solid concrete blocks of size 400x200x200 mm having block density not lessthan 1800 kg/m3 and having a minimum average compressive strength 4.00 N/mm2 confirming to IS 2185 (part) :2005 and constructed with CM 1:4 as per IS 2572:2005 including cost of all materials, labour charges, scaffolding, curing, complete as per specifications .					
	This item is Not Operated					
Item No. 11	Providing and removing centering, shuttering, strutting, propping etc, for columns, pillars, post and strts, square / rectanagular / polygon in plan including cost of all materials, labour complete as per specification. and as per the directions of the Engineer-in-charge of the work .					
	Total Executed Qty	**Sqm**	**2129.10**			
	Modified Tender Qty	**Sqm**	**2014.10**			
	DPQ Paid in 2nd Bill No.One Pg. No.	**Sqm**	**2014.10**			
	Present Bill Quantity	**Sqm**	**Nil**			
Item No.12	Providing and laying in position reinforced cement concrete of Design mix M20 with OPC cement @320kgs, with 20mm and down size graded granite metal course aggregates @0.69cum and fine aggregates @0.460 cum, with super plasticisers @ 3 liters confirming to Is 9103-1999 reafirme-2008 machine mixed, concrete laid in layers not exceeding 15 cms thick vibrated for all works in foundation for footings					
	Total Executed Qty	**Cum**	**270.93**			
	Modified Tender Qty	**Cum**	**270.95**			
	DPQ Paid in 2nd Bill No.One Pg. No.	**Cum**	**270.93**			
	Present Bill Quantity	**Cum**	**Nil**			
Item No.13	Providing TMT steel reinforcement for R.C.C work including straightening, cutting, bending, hooking, palcing in position, lapping and / or welding wherever required, tying with binding wire and anchoring to the adjoining memebrs wherever necessary complete as per design (laps, hooks and wastage shall not be measured and paid) cost of materials, labour, HOM of machinery complete as per specifications. and as per the directions of the Engineer-in-charge of the work .					
	Total Executed Qty	**Tonne**	**16.06**			
	Modified Tender Qty	**Tonne**	**16.11**			
	DPQ Paid in 2nd Bill No.One Pg. No.	**Tonne**	**16.06**			
	Present Bill Quantity	**Tonne**	**Nil**			

Contractor

PMC

AssistantEngineer

Assistant Executive Engineer

Scanned by CamScanner

Item No	Description	Unit	Quantity	Approved Tender Rates	Amount	Remarks
Item No. 14	Providing and laying in position plain cement concrete of mix 1:3:6 with OPC cement @ 220kgs, with 40mm and down size graded granite metal coarse aggregates @ 0.892 cum and fine aggregates @ 0.465 cum, machine mixed, concrete laid in					
	Total Executed Qty	**Cum**	**333.08**			
	Tender Qty	**Cum**	**229.09**			
	Modified Tender Qty	**Cum**	**332.59**			
	Qty Upto 125%	**Cum**	**286.36**			
	Qty Above 125%	**Cum**	**46.72**			
	DPQ Paid in 1st Bill No.One Pg. No.	**Cum**	**286.36**			
	DPQ Paid in 2nd Bill No.One Pg. No.	**Cum**	**21.76**			
	Present Bill Quantity					
	Quantity Limited To					
	Qty Above 125%	**Cum**	**24.47**	**5936.11**	**145256.61**	
Item No.15	Cement concrete pavement.Construction of un-reinforced plain cement concrete pavement, thickness as per design, over a prepared sub base with OPC cement or any other type as per clause 1051.2.2 design mix M20/M30 , with 25mm and down size graded granite metal coarse aggregates and fine aggregtes , with superplastisiser @3lts confirming to IS9103-1999 Reaffirmed-2008 , mixed in a concrete mixer of not less than					
	Total Executed Qty	**Cum**	**139.32**			
	Modified Tender Qty	**Cum**	**139.38**			
	DPQ Paid in 2nd Bill No.One Pg. No.	**Cum**	**114.36**			
	Present Bill Quantity	**Cum**	**24.96**	**6059.75**	**151251.36**	
Item No.16	Vaccum de-watering with vaccum pump and suction mat and compaction with skin floater clubbed with floating disc including cost of generator, HOM of machinery, Screed Vibratory, Power Floater, blade and disc etc., with all lead and lift. and as per the directions of the Engineer-in-charge of the work .					
	Total Executed Qty	**Sqm**	**1309.95**			
	Modified Tender Qty	**Sqm**	**1393.80**			
	DPQ Paid in 2nd Bill No.One Pg. No.	**Sqm**	**1143.55**			
	Present Bill Quantity	**Sqm**	**166.40**	**106.25**	**17680.00**	
E1	Construction of embankment with approved material Gravel/Murrum with all lifts and leads, transporting to site, spreading, grading to required slope and compacting to meet requirement Table 300- 2 complete as per specifications. and as per the directions of the Engineer-in-charge of the work .					
	Total Executed Qty	**Sqm**	**994.38**			
	Modified Tender Qty	**Sqm**	**995.10**			
	DPQ Paid in 1st Bill No.One Pg. No.	**Sqm**	**994.38**			
	Present Bill Quantity	**Sqm**	**Nil**			
				TOTAL AMOUNT	**3889995.31**	

Contractor

PMC

AssistantEngineer

Assistant Executive Engineer

Scanned by CamScanner

BRUHAT BANGALORE MAHANAGARA PALIKE

NAME OF WORK: Package2, includes 5 works of Rs.245.00 lakhs 1)Improvements to Roads and Drains at Mariyannapalya Church to Defence Layout and Dynasty Layout in Ward No:06 Byatarayanapura Sub Division. 2)Improvements to Drains and Asphalting to Roads at Balaji layout Near Railway Gate in Ward No:06 Byatarayanapura Sub Division. 3)Improvements to Drains and Asphalting to Roads at Vidyasagara Layout and Surrounding area in Ward No: 06 Byatarayanapura Sub Division. 4)Improvements to Drains and Asphalting to Roads at Bharathnagara saw mill Road in Ward No: 06 Byatarayanapura Sub Division. 5) Improvements to Drains and Asphalting to Roads at Shiradi Sai Nagar and Hegadenagar in Ward No:06 Byatarayanapura Sub Division.

PROJECT NAME:- Improvements to Drains and Asphalting to Roads at Bharathnagara saw mill Road in Ward No: 06 Byatarayanapura Sub Division

Agency: Sri. G. Venkatesh No. 623/A,11th main HAL 2nd Stage, Indiranagar, Bangalore-560 008

Measurements Taken On :

MEASUREMENT SHEET - 3rd and Final BILL

Chainage From	Chainage To	Description of Item	Unit	No	Length (m)	Breadt (m)	Depth (m)	Quantity	Remarks
Item No. 01		Earth work excavation by manual means in ordinary soil involving an average horizontal throw upto 2 meters and an average lift upto 0.5m, excavated surface levelled and sides neatly dressed, the disposed earth to be levelled neatly after breaking of clods complete as per specification. and as per the directions of the Engineer-in-charge of the work .							
		Qty Recorded in first Bill (Pg No.					Cum	1613.89	
		Qty Recorded in Second Bill (Pg No.					Cum	1614.13	
		Present Executed							
		Defence Layout 1st Cross Road							
		Left Side							
0	30		Cum	1	30.00	0.45	0.45	6.08	
30	60		Cum	1	30.00	0.45	0.45	6.08	
60	90		Cum	1	30.00	0.45	0.45	6.08	
90	120		Cum	1	30.00	0.45	0.45	6.08	
120	150		Cum	1	30.00	0.45	0.45	6.08	
150	180		Cum	1	30.00	0.45	0.45	6.08	
180	210		Cum	1	30.00	0.45	0.45	6.08	
210	240		Cum	1	30.00	0.45	0.45	6.08	
240	251								
		Right Side							
0	30		Cum	1	30.00	0.45	0.45	6.08	
30	60		Cum	1	30.00	0.45	0.45	6.08	
60	90		Cum	1	30.00	0.45	0.45	6.08	
90	120		Cum	1	30.00	0.45	0.45	6.08	
120	150		Cum	1	30.00	0.45	0.45	6.08	
150	180		Cum	1	30.00	0.45	0.45	6.08	
180	210		Cum	1	30.00	0.45	0.45	6.08	

Contactor

PMC

Assistant Engineer

Assistant Executive Engineer

Scanned by CamScanner

MEASUREMENT SHEET - 3rd and Final BILL

Chainage From	Chainage To	Description of Item	Unit	No	Length (m)	Breadt (m)	Depth (m)	Quantity	Remarks
210	240		Cum	1	30.00	0.45	0.45	6.08	
240	251		Cum	1	11.00	0.45	0.45	2.23	
		Over Burden							
		Defence Layout Main Road							
		Lhs							
30	60		Cum	1	30.00	1.60	0.15	7.20	
60	90		Cum	1	30.00	1.00	0.10	3.00	
90	120		Cum	1	30.00	0.80	0.25	6.00	
120	150		Cum	1	30.00	1.60	0.20	9.60	
150	180		Cum	1	30.00	1.20	0.30	10.80	
180	210		Cum	1	30.00	1.40	0.10	4.20	
210	240		Cum	1	30.00	1.10	0.15	4.95	
240	270		Cum	1	30.00	0.75	0.15	3.38	
270	282		Cum	1	12.00	0.90	0.10	1.08	
		Rhh							
0	30		Cum	1	30.00	0.90	0.10	2.70	
30	60		Cum	1	30.00	1.20	0.35	12.60	
60	90		Cum	1	30.00	0.65	0.15	2.93	
150	180		Cum	1	30.00	0.75	0.25	5.63	
180	210		Cum	1	30.00	0.90	0.30	8.10	
210	240		Cum	1	30.00	1.30	0.10	3.90	
240	270		Cum	1	30.00	1.10	0.15	4.95	
		Total Executed Qty						**3418.45**	
		Tender Qty						**2694.20**	
		Modified Tender Qty						**3418.65**	
		Qty Upto 125%						**3367.75**	
		Qty Above 125%						**50.70**	
		DPQ Paid in 1st Bill No.One Pg. No.						**1613.89**	
		DPQ Paid in 2nd Bill No.One Pg. No.						**1614.13**	
		Present Bill Quantity							
		Qty Upto 125%						**139.74**	
		Qty Above 125%						**50.70**	

PUDRAPRASAD CONSULTANTS BANGALORE

Contactor PMC Assistant Engineer Assistant Executive Engineer

Scanned by CamScanner

MEASUREMENT SHEET - 3rd and Final BILL									
Chainage		Description of Item	Unit	No	Length	Breadt	Depth	Quantity	Remarks
From	To				(m)	(m)	(m)		
Item no.02		Providing granite slabs of selected quality roughly dressed having a size of 7.5cms thick and fixed in cement mortar (1:6) includling fixing curing etc and as per specifications and as per the direction of Engineer in charge of the work.							
		Qty Recorded in first Bill (Pg No.							
		Shirdi Sai Nagar							
		Cross Road between 2nd and 3rd Cross							
		Left side							
0	15		Sqm	1	15.00	1.35		20.25	
15	29.3		Sqm	1	14.30	1.35		19.31	
		Right side							
0	15		Sqm	1	15.00	1.35		20.25	
15	29.3		Sqm	1	14.30	1.35		19.31	
		Cross Road							
0	9.1		Sqm	1	9.10	1.35		12.29	
		New Drain							
		Dynasty Layout							
		1st Main							
		LHS							
0	15		Sqm	1	15.00	1.85		27.75	
15	30		Sqm	1	15.00	1.85		27.75	
30	45		Sqm	1	15.00	1.85		27.75	
45	60		Sqm	1	15.00	1.85		27.75	
60	75		Sqm	1	15.00	1.85		27.75	
75	90		Sqm	1	15.00	1.85		27.75	
90	105		Sqm	1	15.00	1.85		27.75	
105	120		Sqm	1	15.00	1.85		27.75	
120	135		Sqm	1	15.00	1.85		27.75	
135	150		Sqm	1	15.00	1.85		27.75	
150	165		Sqm	1	15.00	1.85		27.75	
170	180		Sqm	1	10.00	1.85		18.50	
190	195		Sqm	1	5.00	1.85		9.25	
207	210		Sqm	1	3.00	1.85		5.55	
210	215		Sqm	1	5.00	1.85		9.25	
235	240		Sqm	1	5.00	1.85		9.25	
245	254		Sqm	1	9.00	1.85		16.65	
		RHS							
0	15		Sqm	1	15.00	1.85		27.75	
15	30		Sqm	1	15.00	1.85		27.75	
30	45		Sqm	1	15.00	1.85		27.75	
45	60		Sqm	1	15.00	1.85		27.75	
60	75		Sqm	1	15.00	1.85		27.75	
75	90		Sqm	1	15.00	1.85		27.75	

Contactor

RUDRAPRASAD CONSULTANTS BANGALORE PMC

Assistant Engineer

Assistant Executive Engineer

Scanned by CamScanner

MEASUREMENT SHEET - 3rd and Final BILL

Chainage From	Chainage To	Description of Item	Unit	No	Length (m)	Breadt (m)	Depth (m)	Quantity	Remarks
90	105		Sqm	1	15.00	1.85		27.75	
105	120		Sqm	1	15.00	1.85		27.75	
120	135		Sqm	1	15.00	1.85		27.75	
135	150		Sqm	1	15.00	1.85		27.75	
160	170		Sqm	1	10.00	1.85		18.50	
174	180		Sqm	1	6.00	1.85		11.10	
180	188		Sqm	1	8.00	1.85		14.80	
200	210		Sqm	1	10.00	1.85		18.50	
230	236		Sqm	1	6.00	1.85		11.10	
240	246		Sqm	1	6.00	1.85		11.10	
248	254		Sqm	1	6.00	1.85		11.10	
		New Drain							
		Bharath nagar							
		Road masjid side							
		Left side							
0	15		Sqm	1	15.00	1.85		27.75	
15	30		Sqm	1	15.00	1.85		27.75	
30	45		Sqm	1	15.00	1.85		27.75	
45	60		Sqm	1	15.00	1.85		27.75	
60	75		Sqm	1	15.00	1.85		27.75	
75	90		Sqm	1	15.00	1.85		27.75	
90	105		Sqm	1	15.00	1.85		27.75	
105	120		Sqm	1	15.00	1.85		27.75	
120	135		Sqm	1	15.00	1.85		27.75	
135	150		Sqm	1	15.00	1.85		27.75	
150	165		Sqm	1	15.00	1.85		27.75	
165	180		Sqm	1	15.00	1.85		27.75	
180	195		Sqm	1	15.00	1.85		27.75	
195	210		Sqm	1	15.00	1.85		27.75	
210	213.7		Sqm	1	3.70	1.85		6.84	
		Right side							
0	15		Sqm	1	15.00	1.85		27.75	
15	25.3		Sqm	1	10.30	1.85		19.06	
30.3	45.3		Sqm	1	15.00	1.85		27.75	
45.3	54.8		Sqm	1	9.50	1.85		17.58	
59.8	74.8		Sqm	1	15.00	1.85		27.75	
74.8	86.5		Sqm	1	11.70	1.85		21.65	
		1st Cross Road							
0	15		Sqm	1	15.00	1.85		27.75	
15	30		Sqm	1	15.00	1.85		27.75	
30	45		Sqm	1	15.00	1.85		27.75	
45	52.3		Sqm	1	7.30	1.85		13.51	
		2nd Cross Road							
0	15		Sqm	1	15.00	1.85		27.75	
15	30		Sqm	1	15.00	1.85		27.75	

Contactor

PMC

Assistant Engineer

Assistant Executive Engineer

Scanned by CamScanner

MEASUREMENT SHEET - 3rd and Final BILL

Chainage From	Chainage To	Description of Item	Unit	No	Length (m)	Breadt (m)	Depth (m)	Quantity	Remarks
30	45		Sqm	1	15.00	1.85		27.75	
45	52.3		Sqm	1	7.30	1.85		13.51	
		Cross Road							
0	15		Sqm	1	15.00	1.85		27.75	
15	30		Sqm	1	15.00	1.85		27.75	
30	45		Sqm	1	15.00	1.85		27.75	
45	60		Sqm	1	15.00	1.85		27.75	
60	75		Sqm	1	15.00	1.85		27.75	
75	90		Sqm	1	15.00	1.85		27.75	
90	105		Sqm	1	15.00	1.85		27.75	
105	120		Sqm	1	15.00	1.85		27.75	
120	130		Sqm	1	10.00	1.85		18.50	
		New Drain							
		Saraipalya							
		1st Cross Road							
		Right Side							
0	15		Sqm	1	15.00	1.85		27.75	
15	30		Sqm	1	15.00	1.85		27.75	
30	45		Sqm	1	15.00	1.85		27.75	
45	60		Sqm	1	15.00	1.85		27.75	
60	75		Sqm	1	15.00	1.85		27.75	
75	88		Sqm	1	13.00	1.85		24.05	
		2nd Cross Road							
		Right Side							
0	15		Sqm	1	15.00	1.85		27.75	
15	30		Sqm	1	15.00	1.85		27.75	
30	45		Sqm	1	15.00	1.85		27.75	
45	60		Sqm	1	15.00	1.85		27.75	
60	75		Sqm	1	15.00	1.85		27.75	
75	88		Sqm	1	13.00	1.85		24.05	
		3rd Cross Road							
0	15		Sqm	1	15.00	1.85		27.75	
15	30		Sqm	1	15.00	1.85		27.75	
30	45		Sqm	1	15.00	1.85		27.75	
45	60		Sqm	1	15.00	1.85		27.75	

Contactor

PUDRAPRASAD CONSULTANTS BANGALORE PMC

Assistant Engineer

Assistant Executive Engineer

Scanned by CamScanner

MEASUREMENT SHEET - 3rd and Final BILL									
Chainage		Description of Item	Unit	No	Length	Breadt	Depth	Quantity	Remarks
From	To				(m)	(m)	(m)		
60	75		Sqm	1	15.00	1.85		27.75	
75	78		Sqm	1	3.00	1.85		5.55	
		3rd Cross Opposite Road							
0	18		Sqm	1	18.00	1.85		33.30	
							Total	2312.88	
		Qty Recorded in Second Bill (Pg No.							
		New Bs Slab Drain							
		Railways mens layout Main Road							
		Left Side							
0	30		Sqm	1	30.00	1.35		40.50	
30	60		Sqm	1	30.00	1.35		40.50	
60	90		Sqm	1	30.00	1.35		40.50	
90	120		Sqm	1	30.00	1.35		40.50	
120	150		Sqm	1	30.00	1.35		40.50	
150	180		Sqm	1	30.00	1.35		40.50	
180	210		Sqm	1	30.00	1.35		40.50	
210	248		Sqm	1	38.00	1.35		51.30	
		Right Side							
0	30		Sqm	1	30.00	1.35		40.50	
30	60		Sqm	1	30.00	1.35		40.50	
60	90		Sqm	1	30.00	1.35		40.50	
90	120		Sqm	1	30.00	1.35		40.50	
120	150		Sqm	1	30.00	1.35		40.50	
150	180		Sqm	1	30.00	1.35		40.50	
180	210		Sqm	1	30.00	1.35		40.50	
210	248		Sqm	1	38.00	1.35		51.30	
		Railways mens layout Cross Road							
		Left Side							
0	30		Sqm	1	30.00	1.35		40.50	
30	60		Sqm	1	30.00	1.35		40.50	
60	90		Sqm	1	30.00	1.35		40.50	
90	120		Sqm	1	30.00	1.35		40.50	
120	150		Sqm	1	30.00	1.35		40.50	
150	160		Sqm	1	10.00	1.35		13.50	
		Cross Road							
0	34		Sqm	1	34.00	1.35		45.90	
							TOTAL	931.50	
		Total Executed Qty						3244.38	
		Modified Tender Qty						3245.10	
		DPQ Paid in 1st Bill No.One Pg. No.						2312.88	
		DPQ Paid in 2nd Bill No.One Pg. No.						931.50	
		Present Bill Quantity						Nil	

Contactor

PMC

Assistant Engineer

Assistant Executive Engineer

Scanned by CamScanner

MEASUREMENT SHEET - 3rd and Final BILL

Chainage From	Chainage To	Description of Item	Unit	No	Length (m)	Breadt (m)	Depth (m)	Quantity	Remarks
Item No. 03		Excavation for roadwork in soil with hydraulic excavator of 0.90 cum bucket capacity including cutting and loading in tippers, trimming bottom and side slopes, in accordance with requirements of lines, grades and cross sections, and transporting to embankment location and complete as per specifications. and as per specifications and as per the direction of Engineer in charge of the work.							
		Qty Recorded in first Bill (Pg No.					Cum	855.79	
		Qty Recorded in Second Bill (Pg No.					Cum	992.70	
		Present Executed							
		Bharath nagar masjid Road							
0	15		Cum	1	15.00	4.75	0.20	14.25	
15	30		Cum	1	15.00	4.45	0.20	13.35	
30	38.5		Cum	1	8.50	4.20	0.20	7.14	
		N.R Bike Point							
0	4		Cum	1	4.00	3.70	0.20	2.96	
5.2	20.2	1.2 Culvert	Cum	1	15.00	5.70	0.20	17.10	
20.2	32.9		Cum	1	12.70	5.50	0.20	13.97	
34.1	49.1	1.2 Culvert	Cum	1	15.00	5.15	0.20	15.45	
49.1	59		Cum	1	9.90	5.25	0.20	10.40	
60.2	76.4	1.2 Culvert	Cum	1	16.20	5.15	0.20	16.69	
78.2	93.2	1.8 Culvert	Cum	1	15.00	5.15	0.20	15.45	
93.2	105		Cum	1	11.80	5.20	0.20	12.27	
106.8	121.8	1.8 Culvert	Cum	1	15.00	4.95	0.20	14.85	
121.8	128.6		Cum	1	6.80	4.90	0.20	6.66	
130.4	146.5	1.8 Culvert	Cum	1	16.10	5.65	0.20	18.19	
148.3	156.3	1.8 Culvert	Cum	1	8.00	7.35	0.20	11.76	
156.3	162.8		Cum	1	6.50	8.30	0.20	10.79	
162.8	177.8		Cum	1	15.00	6.90	0.20	20.70	
177.8	197.6		Cum	1	19.80	7.55	0.20	29.90	
		SF Timber & Furniture Shop Raod							
0	15		Cum	1	15.00	6.10	0.15	14.00	
15	30		Cum	1	15.00	5.80	0.15	13.31	
30	45		Cum	1	15.00	5.90	0.15	13.54	
45	60		Cum	1	15.00	6.10	0.15	14.00	
60	75		Cum	1	15.00	6.00	0.15	13.77	
75	86.5		Cum	1	11.50	5.55	0.15	9.77	
		Main Road High Tension Wire							
0	15		Cum	1	15.00	1.30	0.15	2.98	
16	28		Cum	1	12.00	1.90	0.15	3.49	
33	40		Cum	1	7.00	1.80	0.15	1.93	
46	56		Cum	1	10.00	3.00	0.15	4.59	

Contactor

PMC

Assistant Engineer

Assistant Executive Engineer

Scanned by CamScanner

MEASUREMENT SHEET - 3rd and Final BILL

Chainage From	Chainage To	Description of Item	Unit	No	Length (m)	Breadt (m)	Depth (m)	Quantity	Remarks
63	75		Cum	1	12.00	2.20	0.15	4.04	
		Main Road Cross Road							
0	15		Cum	1	15.00	5.35	0.20	16.05	
15	30		Cum	1	15.00	5.30	0.20	15.90	
30	45		Cum	1	15.00	5.20	0.20	15.60	
45	60		Cum	1	15.00	4.85	0.20	14.55	
60	75		Cum	1	15.00	4.20	0.20	12.60	
		Total Executed Qty						**2270.48**	
		Modified Tender Qty						**2123.27**	
		DPQ Paid in 1st Bill No.One Pg. No.						**855.79**	
		DPQ Paid in 2nd Bill No.One Pg. No.						**992.70**	
		Present Bill Quantity						**421.99**	
		Quantity Limited To						**274.78**	

Contactor

PMC

Assistant Engineer

Assistant Executive Engineer

Scanned by CamScanner

MEASUREMENT SHEET - 3rd and Final BILL									
Chainage		Description of Item	Unit	No	Length	Breadt	Depth	Quantity	Remarks
From	To				(m)	(m)	(m)		
Item no.04		Providing, laying, spreading and compacting graded stone aggregate to wet mix macadam specification including premixing the Material with water at OMC in mechaniqal mix plant carriage ' of mixed Material by tipper to site, laying in uniform layers with paver in sub- base/ base course on well prepared surface and compacting with vibratory roller to achieve the desired density.complete as per specifications. and as per specifications and as per the direction of Engineer in							
		Qty Recorded in first Bill (Pg No.					Cum	855.79	
		Qty Recorded in Second Bill (Pg No.					Cum	763.99	
		Present Executed							
		Bharath nagar							
		masjid Road							
0	15		Cum	1	15.00	4.75	0.20	14.25	
15	30		Cum	1	15.00	4.45	0.20	13.35	
30	38.5		Cum	1	8.50	4.20	0.20	7.14	
		N.R Bike Point							
0	4		Cum	1	4.00	3.70	0.20	2.96	
5.2	20.2	1.2 Culvert	Cum	1	15.00	5.70	0.20	17.10	
20.2	32.9		Cum	1	12.70	5.50	0.20	13.97	
34.1	49.1	1.2 Culvert	Cum	1	15.00	5.15	0.20	15.45	
49.1	59		Cum	1	9.90	5.25	0.20	10.40	
60.2	76.4	1.2 Culvert	Cum	1	16.20	5.15	0.20	16.69	
78.2	93.2	1.8 Culvert	Cum	1	15.00	5.15	0.20	15.45	
93.2	105		Cum	1	11.80	5.20	0.20	12.27	
106.8	121.8	1.8 Culvert	Cum	1	15.00	4.95	0.20	14.85	
121.8	128.6		Cum	1	6.80	4.90	0.20	6.66	
130.4	146.5	1.8 Culvert	Cum	1	16.10	5.65	0.20	18.19	
148.3	156.3	1.8 Culvert	Cum	1	8.00	7.35	0.20	11.76	
156.3	162.8		Cum	1	6.50	8.30	0.20	10.79	
162.8	177.8		Cum	1	15.00	6.90	0.20	20.70	
177.8	197.6		Cum	1	19.80	7.55	0.20	29.90	
		SF Timber & Furniture Shop Raod							
0	15		Cum	1	15.00	6.10	0.15	14.00	
15	30		Cum	1	15.00	5.80	0.15	13.31	
30	45		Cum	1	15.00	5.90	0.15	13.54	
45	60		Cum	1	15.00	6.10	0.15	14.00	
60	75		Cum	1	15.00	6.00	0.15	13.77	
75	86.5		Cum	1	11.50	5.55	0.15	9.77	
		Main Road High Tension Wire							
0	15		Cum	1	15.00	1.30	0.15	2.98	
16	28		Cum	1	12.00	1.90	0.15	3.49	
33	40		Cum	1	7.00	1.80	0.15	1.93	
46	56		Cum	1	10.00	3.00	0.15	4.59	
63	75		Cum	1	12.00	2.20	0.15	4.04	

Contactor

PUDRAPRASAD CONSULTANTS BANGALORE PMC

Assistant Engineer

Assistant Executive Engineer

Scanned by CamScanner

MEASUREMENT SHEET - 3rd and Final BILL									
Chainage		Description of Item	Unit	No	Length	Breadt	Depth	Quantity	Remarks
From	To				(m)	(m)	(m)		
		Main Road Cross Road							
0	15		Cum	1	15.00	5.35	0.20	16.05	
15	30		Cum	1	15.00	5.30	0.20	15.90	
30	45		Cum	1	15.00	5.20	0.20	15.60	
45	60		Cum	1	15.00	4.85	0.20	14.55	
60	75		Cum	1	15.00	4.20	0.20	12.60	
		Total Executed Qty						**2041.77**	
		Modified Tender Qty						**1972.34**	
		DPQ Paid in 1st Bill No.One Pg. No.						**855.79**	
		DPQ Paid in 2nd Bill No.One Pg. No.						**763.99**	
		Present Bill Quantity						**421.99**	
		Quantity Limited To						**352.56**	

Contactor

PMC

Assistant Engineer

Assistant Executive Engineer

Scanned by CamScanner

MEASUREMENT SHEET - 3rd and Final BILL

Chainage From	Chainage To	Description of Item	Unit	No	Length (m)	Breadt (m)	Depth (m)	Quantity	Remarks
Item no.05		Providing and applying primer coat with SS bitumen emulsion on prepared surface of granular Base such as WBM WMM including clearing of road surface and spraying primer at the rate of 0.60 kglsqm using mechanical means complete as per specifications. and as per the direction of Engineer in charge of the work.							
		Qty Recorded in first Bill (Pg No.					Sqm	1952.57	
		Qty Recorded in Second Bill (Pg No.					Sqm	3321.70	
		Present Executed							
		Bharath nagar							
		masjid Road							
0	15		Sqm	1	15.00	4.75		71.25	
15	30		Sqm	1	15.00	4.45		66.75	
30	38.5		Sqm	1	8.50	4.20		35.70	
		N.R Bike Point							
0	4		Sqm	1	4.00	3.70		14.80	
5.2	20.2	1.2 Culvert	Sqm	1	15.00	5.70		85.50	
20.2	32.9		Sqm	1	12.70	5.50		69.85	
34.1	49.1	1.2 Culvert	Sqm	1	15.00	5.15		77.25	
49.1	59		Sqm	1	9.90	5.25		51.98	
60.2	76.4	1.2 Culvert	Sqm	1	16.20	5.15		83.43	
78.2	93.2	1.8 Culvert	Sqm	1	15.00	5.15		77.25	
93.2	105		Sqm	1	11.80	5.20		61.36	
106.8	121.8	1.8 Culvert	Sqm	1	15.00	4.95		74.25	
121.8	128.6		Sqm	1	6.80	4.90		33.32	
130.4	146.5	1.8 Culvert	Sqm	1	16.10	5.65		90.97	
148.3	156.3	1.8 Culvert	Sqm	1	8.00	7.35		58.80	
156.3	162.8		Sqm	1	6.50	8.30		53.95	
162.8	177.8		Sqm	1	15.00	6.90		103.50	
177.8	197.6		Sqm	1	19.80	7.55		149.49	
		SF Timber & Furniture Shop Raod							
0	15		Sqm	1	15.00	6.10		91.50	
15	30		Sqm	1	15.00	5.80		87.00	
30	45		Sqm	1	15.00	5.90		88.50	
45	60		Sqm	1	15.00	6.10		91.50	
60	75		Sqm	1	15.00	6.00		90.00	
75	86.5		Sqm	1	11.50	5.55		63.83	
		Main Road High Tension Wire							
0	15		Sqm	1	15.00	1.30		19.50	
16	28		Sqm	1	12.00	1.90		22.80	
33	40		Sqm	1	7.00	1.80		12.60	
46	56		Sqm	1	10.00	3.00		30.00	
63	75		Sqm	1	12.00	2.20		26.40	
		Main Road Cross Road							

Contactor

PMC

Assistant Engineer

Assistant Executive Engineer

Scanned by CamScanner

MEASUREMENT SHEET - 3rd and Final BILL									
Chainage		Description of Item	Unit	No	Length	Breadt	Depth	Quantity	Remarks
From	To				(m)	(m)	(m)		
0	15		Sqm	1	15.00	5.35		80.25	
15	30		Sqm	1	15.00	5.30		79.50	
30	45		Sqm	1	15.00	5.20		78.00	
45	60		Sqm	1	15.00	4.85		72.75	
60	75		Sqm	1	15.00	4.20		63.00	
		Defence Layout Main Road							
0	30		Sqm	1	30.00	3.00		90.00	
30	60		Sqm	1	30.00	3.10		93.00	
60	90		Sqm	1	30.00	2.80		84.00	
90	120		Sqm	1	30.00	2.90		87.00	
120	150		Sqm	1	30.00	2.50		75.00	
150	180		Sqm	1	30.00	2.20		66.00	
180	210		Sqm	1	30.00	1.20		36.00	
210	240		Sqm	1	30.00	1.70		51.00	
240	270		Sqm	1	30.00	2.00		60.00	
270	282		Sqm	1	12.00	1.40		16.80	
		Defence Layout 1st Cross Road							
0	30		Sqm	1	30.00	2.00		60.00	
30	60		Sqm	1	30.00	1.80		54.00	
60	90		Sqm	1	30.00	2.00		60.00	
90	120		Sqm	1	30.00	1.60		48.00	
120	150		Sqm	1	30.00	2.20		66.00	
150	180		Sqm	1	30.00	1.40		42.00	
180	210		Sqm	1	30.00	1.00		30.00	
210	240		Sqm	1	30.00	1.20		36.00	
240	251		Sqm	1	11.00	1.00		11.00	
		Total Executed Qty						8596.59	
		Modified Tender Qty						8575.40	
		DPQ Paid in 1st Bill No.One Pg. No.						1952.57	
		DPQ Paid in 2nd Bill No.One Pg. No.						3321.70	
		Present Bill Quantity						3322.32	
		Quantity Limited To						3301.13	

Contactor

RUDRAPRASAD CONSULTANTS BANGALORE PMC

Assistant Engineer

Assistant Executive Engineer

Scanned by CamScanner

MEASUREMENT SHEET - 3rd and Final BILL									
Chainage		Description of Item	Unit	No	Length	Breadt	Depth	Quantity	Remarks
From	To				(m)	(m)	(m)		
Item no.06		Cleaning the existing black topped surface with brooms, soft brushes and finally dusting with old gunny bags and / or compressed air to receive bituminous treatement including cost of all materials, labour, HOM of machineries complete as per specifications. and as per the direction of Engineer in charge of the work.							
		Qty Recorded in first Bill (Pg No.					Sqm	10918.29	
		Qty Recorded in Second Bill (Pg No.					Sqm	8237.81	
		Present Executed							
		Bharath nagar							
		Main Road High Tension Wire							
0	15		Sqm	1	15.00	7.15		107.25	
15	30		Sqm	1	15.00	8.30		124.50	
30	45		Sqm	1	15.00	8.70		130.50	
45	60		Sqm	1	15.00	7.65		114.75	
60	75		Sqm	1	15.00	6.85		102.75	
75	90		Sqm	1	15.00	6.70		100.50	
90	105		Sqm	1	15.00	6.80		102.00	
105	120		Sqm	1	15.00	6.90		103.50	
120	135		Sqm	1	15.00	6.30		94.50	
135	150		Sqm	1	15.00	5.40		81.00	
150	165		Sqm	1	15.00	5.35		80.25	
165	180		Sqm	1	15.00	5.55		83.25	
180	195		Sqm	1	15.00	6.20		93.00	
195	210		Sqm	1	15.00	6.40		96.00	
210	225		Sqm	1	15.00	5.85		87.75	
225	240		Sqm	1	15.00	5.50		82.50	
240	255		Sqm	1	15.00	5.70		85.50	
255	262.3		Sqm	1	7.30	6.85		50.01	
		5th Cross Prasanth Nagar							
0	12		Sqm	1	12.00	6.00		72.00	
		Defence Layout Main Road							
0	30		Sqm	1	30.00	6.35		190.50	
30	60		Sqm	1	30.00	5.60		168.00	
60	90		Sqm	1	30.00	6.15		184.50	
90	120		Sqm	1	30.00	5.55		166.50	
120	150		Sqm	1	30.00	5.85		175.50	
150	180		Sqm	1	30.00	5.20		156.00	
180	210		Sqm	1	30.00	5.05		151.50	
210	240		Sqm	1	30.00	5.90		177.00	
240	270		Sqm	1	30.00	5.45		163.50	
270	282		Sqm	1	12.00	5.00		60.00	

Contactor

PMC

Assistant Engineer

Assistant Executive Engineer

Scanned by CamScanner

MEASUREMENT SHEET - 3rd and Final BILL									
Chainage		Description of Item	Unit	No	Length	Breadt	Depth	Quantity	Remarks
From	To				(m)	(m)	(m)		
		Defence Layout 1st Cross Road							
0	30		Sqm	1	30.00	5.50		165.00	
30	60		Sqm	1	30.00	5.00		150.00	
60	90		Sqm	1	30.00	5.00		150.00	
90	120		Sqm	1	30.00	5.00		150.00	
120	150		Sqm	1	30.00	5.50		165.00	
150	180		Sqm	1	30.00	5.50		165.00	
180	210		Sqm	1	30.00	5.00		150.00	
210	240		Sqm	1	30.00	5.00		150.00	
240	251		Sqm	1	11.00	5.65		62.15	
		Total Executed Qty						23847.76	
		Modified Tender Qty						22028.10	
		DPQ Paid in 1st Bill No.One Pg. No.						10918.29	
		DPQ Paid in 2nd Bill No.One Pg. No.						8237.81	
		Present Bill Quantity						4691.66	
		Quantity Limited To						2872.00	

Contactor

PMC

Assistant Engineer

Assistant Executive Engineer

Scanned by CamScanner

MEASUREMENT SHEET - 3rd and Final BILL									
Chainage		Description of Item	Unit	No	Length	Breadt	Depth	Quantity	Remarks
From	To				(m)	(m)	(m)		
Item no.07		Providing and applying tack coat using 80/100 grade bitumen (VG10) on prepared black topped surfaces at 2.5 Kg per 10 sqm, heating bitumen in boiler fitted with spray set (excluding cleaning of road surface) including cost of all materials, labour, HOM of machineries complete as per specifications and as per the direction of Engineer in charge of the work.							
		Qty Recorded in first Bill (Pg No.							
		Shirdi Sai Nagar							
		Road 1							
0	30		Sqm	1	30.00	5.50		165.00	
30	60		Sqm	1	30.00	5.25		157.50	
60	90		Sqm	1	30.00	5.25		157.50	
90	120		Sqm	1	30.00	5.20		156.00	
120	150		Sqm	1	30.00	5.20		156.00	
150	180		Sqm	1	30.00	5.15		154.50	
180	210		Sqm	1	30.00	5.40		162.00	
210	240		Sqm	1	30.00	5.70		171.00	
240	270		Sqm	1	30.00	5.85		175.50	
270	300		Sqm	1	30.00	5.60		168.00	
300	330		Sqm	1	30.00	5.10		153.00	
330	360		Sqm	1	30.00	5.00		150.00	
360	390		Sqm	1	30.00	5.00		150.00	
390	420		Sqm	1	30.00	5.00		150.00	
420	437		Sqm	1	17.00	5.30		90.10	
		Road 2							
0	30		Sqm	1	30.00	5.35		160.50	
30	60		Sqm	1	30.00	5.20		156.00	
60	90		Sqm	1	30.00	5.10		153.00	
90	120		Sqm	1	30.00	5.00		150.00	
120	150		Sqm	1	30.00	4.75		142.50	
150	180		Sqm	1	30.00	4.75		142.50	
180	210		Sqm	1	30.00	5.10		153.00	
210	240		Sqm	1	30.00	5.20		156.00	
240	270		Sqm	1	30.00	5.00		150.00	
270	300		Sqm	1	30.00	5.20		156.00	
300	330		Sqm	1	30.00	5.70		171.00	
330	360		Sqm	1	30.00	5.35		160.50	
360	390		Sqm	1	30.00	4.90		147.00	
390	420		Sqm	1	30.00	4.90		147.00	
420	434		Sqm	1	14.00	5.25		73.50	
		Road 3							
0	30		Sqm	1	30.00	5.10		153.00	
30	60		Sqm	1	30.00	5.70		171.00	
60	90		Sqm	1	30.00	5.65		169.50	
90	120		Sqm	1	30.00	5.50		165.00	
120	150		Sqm	1	30.00	5.40		162.00	

Contactor PMC Assistant Engineer Assistant Executive Engineer

Scanned by CamScanner

MEASUREMENT SHEET - 3rd and Final BILL

Chainage From	Chainage To	Description of Item	Unit	No	Length (m)	Breadt (m)	Depth (m)	Quantity	Remarks
150	180		Sqm	1	30.00	5.60		168.00	
180	210		Sqm	1	30.00	5.75		172.50	
210	240		Sqm	1	30.00	5.80		174.00	
240	270		Sqm	1	30.00	5.90		177.00	
270	300		Sqm	1	30.00	5.60		168.00	
300	330		Sqm	1	30.00	5.35		160.50	
330	360		Sqm	1	30.00	5.35		160.50	
360	390		Sqm	1	30.00	5.30		159.00	
390	420		Sqm	1	30.00	5.30		159.00	
420	440		Sqm	1	20.00	5.65		113.00	
		Prashanthinagar							
		Road 1							
0	30		Sqm	1	30.00	4.95		148.50	
30	60		Sqm	1	30.00	4.85		145.50	
60	90		Sqm	1	30.00	4.95		148.50	
90	120		Sqm	1	30.00	4.90		147.00	
120	150		Sqm	1	30.00	4.85		145.50	
150	180		Sqm	1	30.00	4.80		144.00	
180	191		Sqm	1	11.00	4.75		52.25	
		Road 2							
0	30		Sqm	1	30.00	4.65		139.50	
30	60		Sqm	1	30.00	4.80		144.00	
60	90		Sqm	1	30.00	4.95		148.50	
90	120		Sqm	1	30.00	4.80		144.00	
120	150		Sqm	1	30.00	4.75		142.50	
150	180		Sqm	1	30.00	4.75		142.50	
180	193.4		Sqm	1	13.40	4.85		64.99	
		Road 3							
0	30		Sqm	1	30.00	4.70		141.00	
30	60		Sqm	1	30.00	4.50		135.00	
60	90		Sqm	1	30.00	4.50		135.00	
90	120		Sqm	1	30.00	4.50		135.00	
120	150		Sqm	1	30.00	4.65		139.50	
150	180		Sqm	1	30.00	4.75		142.50	
180	210		Sqm	1	30.00	4.80		144.00	
210	216		Sqm	1	6.00	5.10		30.60	
		Cross Road between 2nd and 3rd Cross							
0	15		Sqm	1	15.00	6.50		97.50	
15	29.3		Sqm	1	14.30	6.50		92.95	
		Cross Road							
0	9.1		Sqm	1	9.10	6.50		59.15	
		Road 5							
0	30		Sqm	1	30.00	5.00		150.00	
30	60		Sqm	1	30.00	5.10		153.00	

Contactor

PMC

08.06.2020

Assistant Engineer

Assistant Executive Engineer

Scanned by CamScanner

MEASUREMENT SHEET - 3rd and Final BILL

Chainage From	Chainage To	Description of Item	Unit	No	Length (m)	Breadt (m)	Depth (m)	Quantity	Remarks
60	90		Sqm	1	30.00	5.15		154.50	
90	120		Sqm	1	30.00	5.15		154.50	
120	150		Sqm	1	30.00	5.10		153.00	
150	165		Sqm	1	15.00	5.15		77.25	
							Total	10918.29	
		Qty Recorded in Second Bill (Pg No.							
		Mariyanna palya							
		1st cross Mariya street							
0	15		Sqm	1	15.00	5.15		77.25	
15	30		Sqm	1	15.00	5.15		77.25	
30	45		Sqm	1	15.00	5.15		77.25	
45	60		Sqm	1	15.00	5.10		76.50	
60	75		Sqm	1	15.00	5.65		84.75	
75	90		Sqm	1	15.00	6.55		98.25	
90	105		Sqm	1	15.00	6.60		99.00	
105	112		Sqm	1	7.00	6.30		44.10	
		2nd cross Mariya street							
0	15		Sqm	1	15.00	5.85		87.75	
15	30		Sqm	1	15.00	5.70		85.50	
30	45		Sqm	1	15.00	5.40		81.00	
45	60		Sqm	1	15.00	5.10		76.50	
60	75		Sqm	1	15.00	5.10		76.50	
75	85		Sqm	1	10.00	5.25		52.50	
		3rd cross Mariya street							
0	15		Sqm	1	15.00	6.25		93.75	
15	30		Sqm	1	15.00	6.05		90.75	
30	45		Sqm	1	15.00	5.70		85.50	
45	60		Sqm	1	15.00	5.35		80.25	
60	75		Sqm	1	15.00	5.30		79.50	
75	82		Sqm	1	7.00	5.15		36.05	
		1stA cross Mariya street							
0	15		Sqm	1	15.00	5.30		79.50	
15	30		Sqm	1	15.00	5.15		77.25	
30	45		Sqm	1	15.00	5.30		79.50	
45	60		Sqm	1	15.00	5.70		85.50	
60	78.2		Sqm	1	18.20	6.05		110.11	
		Mariya street Kensri School Road							
0	15		Sqm	1	15.00	5.60		84.00	
15	30		Sqm	1	15.00	4.80		72.00	
30	45		Sqm	1	15.00	5.00		75.00	

Contactor

PMC

Assistant Engineer

Assistant Executive Engineer

Scanned by CamScanner

MEASUREMENT SHEET - 3rd and Final BILL									
Chainage		Description of Item	Unit	No	Length	Breadt	Depth	Quantity	Remarks
From	To				(m)	(m)	(m)		
45	60		Sqm	1	15.00	5.25		78.75	
60	75		Sqm	1	15.00	5.20		78.00	
75	90		Sqm	1	15.00	5.15		77.25	
90	105		Sqm	1	15.00	5.15		77.25	
105	120		Sqm	1	15.00	5.10		76.50	
120	135		Sqm	1	15.00	5.20		78.00	
135	150		Sqm	1	15.00	5.45		81.75	
150	165		Sqm	1	15.00	5.80		87.00	
165	180		Sqm	1	15.00	6.05		90.75	
180	195		Sqm	1	15.00	5.90		88.50	
195	210		Sqm	1	15.00	5.70		85.50	
210	225		Sqm	1	15.00	5.50		82.50	
225	240		Sqm	1	15.00	5.30		79.50	
240	255		Sqm	1	15.00	5.30		79.50	
255	270		Sqm	1	15.00	5.30		79.50	
270	285		Sqm	1	15.00	5.30		79.50	
285	300		Sqm	1	15.00	5.30		79.50	
300	315		Sqm	1	15.00	5.30		79.50	
315	330		Sqm	1	15.00	5.25		78.75	
330	345		Sqm	1	15.00	5.20		78.00	
345	360		Sqm	1	15.00	5.10		76.50	
360	375		Sqm	1	15.00	5.20		78.00	
375	390		Sqm	1	15.00	5.40		81.00	
390	405		Sqm	1	15.00	5.45		81.75	
405	420		Sqm	1	15.00	5.60		84.00	
420	435		Sqm	1	15.00	5.70		85.50	
435	447		Sqm	1	12.00	5.75		69.00	
		Chourappa reddy layout							
		1st main road							
0	15		Sqm	1	15.00	5.20		78.00	
15	30		Sqm	1	15.00	5.20		78.00	
30	45		Sqm	1	15.00	5.05		75.75	
45	60		Sqm	1	15.00	4.85		72.75	
60	75		Sqm	1	15.00	5.00		75.00	
75	90		Sqm	1	15.00	5.20		78.00	
90	105		Sqm	1	15.00	5.60		84.00	
105	120		Sqm	1	15.00	6.15		92.25	
120	135		Sqm	1	15.00	6.15		92.25	
135	150		Sqm	1	15.00	6.45		96.75	
150	165		Sqm	1	15.00	6.15		92.25	
165	179		Sqm	1	14.00	5.40		75.60	
		Dynasty Layout							
		1st Main Road							
0	15		Sqm	1	15.00	6.60		99.00	

Contactor

PMC

08-06-2020

Assistant Engineer

Assistant Executive Engineer

Scanned by CamScanner

MEASUREMENT SHEET - 3rd and Final BILL

Chainage From	Chainage To	Description of Item	Unit	No	Length (m)	Breadt (m)	Depth (m)	Quantity	Remarks
15	30		Sqm	1	15.00	6.55		98.25	
30	45		Sqm	1	15.00	6.15		92.25	
45	60		Sqm	1	15.00	5.85		87.75	
60	75		Sqm	1	15.00	6.00		90.00	
75	90		Sqm	1	15.00	6.15		92.25	
90	105		Sqm	1	15.00	6.10		91.50	
105	120		Sqm	1	15.00	6.10		91.50	
120	135		Sqm	1	15.00	6.00		90.00	
135	150		Sqm	1	15.00	5.85		87.75	
150	165		Sqm	1	15.00	5.90		88.50	
165	180		Sqm	1	15.00	6.00		90.00	
180	195		Sqm	1	15.00	6.05		90.75	
195	210		Sqm	1	15.00	6.15		92.25	
210	226		Sqm	1	16.00	6.20		99.20	
		2nd Main Road							
0	15		Sqm	1	15.00	6.15		92.25	
15	30		Sqm	1	15.00	6.10		91.50	
30	45		Sqm	1	15.00	6.75		101.25	
45	60		Sqm	1	15.00	6.55		98.25	
60	75		Sqm	1	15.00	5.40		81.00	
75	90		Sqm	1	15.00	5.05		75.75	
90	105		Sqm	1	15.00	5.05		75.75	
105	120		Sqm	1	15.00	5.30		79.50	
120	135		Sqm	1	15.00	5.55		83.25	
135	150		Sqm	1	15.00	5.75		86.25	
150	165		Sqm	1	15.00	5.90		88.50	
165	180		Sqm	1	15.00	5.95		89.25	
180	195		Sqm	1	15.00	6.05		90.75	
195	210		Sqm	1	15.00	6.15		92.25	
210	221		Sqm	1	11.00	6.50		71.50	
		1st Main to 2nd Main Road							
0	15		Sqm	1	15.00	5.45		81.75	
15	32		Sqm	1	17.00	5.50		93.50	
						Total		**8237.81**	
		Present Executed							
		Bharath nagar masjid Road							
0	**15**		**Sqm**	**1**	**15.00**	**4.75**		**71.25**	
15	**30**		**Sqm**	**1**	**15.00**	**4.45**		**66.75**	
30	**38.5**		**Sqm**	**1**	**8.50**	**4.20**		**35.70**	
		N.R Bike Point							
0	**4**		**Sqm**	**1**	**4.00**	**3.70**		**14.80**	
5.2	**20.2**	**1.2 Culvert**	**Sqm**	**1**	**15.00**	**5.70**		**85.50**	
20.2	**32.9**		**Sqm**	**1**	**12.70**	**5.50**		**69.85**	

Contactor

PMC

Assistant Engineer

Assistant Executive Engineer

Scanned by CamScanner

MEASUREMENT SHEET - 3rd and Final BILL

Chainage From	Chainage To	Description of Item	Unit	No	Length (m)	Breadt (m)	Depth (m)	Quantity	Remarks
34.1	49.1	1.2 Culvert	Sqm	1	15.00	5.15		77.25	
49.1	59		Sqm	1	9.90	5.25		51.98	
60.2	76.4	1.2 Culvert	Sqm	1	16.20	5.15		83.43	
78.2	93.2	1.8 Culvert	Sqm	1	15.00	5.15		77.25	
93.2	105		Sqm	1	11.80	5.20		61.36	
106.8	121.8	1.8 Culvert	Sqm	1	15.00	4.95		74.25	
121.8	128.6		Sqm	1	6.80	4.90		33.32	
130.4	146.5	1.8 Culvert	Sqm	1	16.10	5.65		90.97	
148.3	156.3	1.8 Culvert	Sqm	1	8.00	7.35		58.80	
156.3	162.8		Sqm	1	6.50	8.30		53.95	
162.8	177.8		Sqm	1	15.00	6.90		103.50	
177.8	197.6		Sqm	1	19.80	7.55		149.49	
		SF Timber & Furniture Shop Raod							
0	15		Sqm	1	15.00	6.10		91.50	
15	30		Sqm	1	15.00	5.80		87.00	
30	45		Sqm	1	15.00	5.90		88.50	
45	60		Sqm	1	15.00	6.10		91.50	
60	75		Sqm	1	15.00	6.00		90.00	
75	86.5		Sqm	1	11.50	5.55		63.83	
		Main Road High Tension Wire							
0	15		Sqm	1	15.00	7.15		107.25	
15	30		Sqm	1	15.00	8.30		124.50	
30	45		Sqm	1	15.00	8.70		130.50	
45	60		Sqm	1	15.00	7.65		114.75	
60	75		Sqm	1	15.00	6.85		102.75	
75	90		Sqm	1	15.00	6.70		100.50	
90	105		Sqm	1	15.00	6.80		102.00	
105	120		Sqm	1	15.00	6.90		103.50	
120	135		Sqm	1	15.00	6.30		94.50	
135	150		Sqm	1	15.00	5.40		81.00	
150	165		Sqm	1	15.00	5.35		80.25	
165	180		Sqm	1	15.00	5.55		83.25	
180	195		Sqm	1	15.00	6.20		93.00	
195	210		Sqm	1	15.00	6.40		96.00	
210	225		Sqm	1	15.00	5.85		87.75	
225	240		Sqm	1	15.00	5.50		82.50	
240	255		Sqm	1	15.00	5.70		85.50	
255	262.3		Sqm	1	7.30	6.85		50.01	
		Main Road Cross Road							
0	15		Sqm	1	15.00	5.35		80.25	
15	30		Sqm	1	15.00	5.30		79.50	
30	45		Sqm	1	15.00	5.20		78.00	
45	60		Sqm	1	15.00	4.85		72.75	
60	75		Sqm	1	15.00	4.20		63.00	

Contactor

PMC

Assistant Engineer

Assistant Executive Engineer

Scanned by CamScanner

MEASUREMENT SHEET - 3rd and Final BILL									
Chainage		Description of Item	Unit	No	Length	Breadt	Depth	Quantity	Remarks
From	To				(m)	(m)	(m)		
		5th Cross Prasanth Nagar							
0	12		Sqm	1	12.00	6.00		72.00	
		Defence Layout Main Road							
0	30		Sqm	1	30.00	6.35		190.50	
30	60		Sqm	1	30.00	5.60		168.00	
60	90		Sqm	1	30.00	6.15		184.50	
90	120		Sqm	1	30.00	5.55		166.50	
120	150		Sqm	1	30.00	5.85		175.50	
150	180		Sqm	1	30.00	5.20		156.00	
180	210		Sqm	1	30.00	5.05		151.50	
210	240		Sqm	1	30.00	5.90		177.00	
240	270		Sqm	1	30.00	5.45		163.50	
270	282		Sqm	1	12.00	5.00		60.00	
		Defence Layout 1st Cross Road							
0	30		Sqm	1	30.00	5.50		165.00	
30	60		Sqm	1	30.00	5.00		150.00	
60	90		Sqm	1	30.00	5.00		150.00	
90	120		Sqm	1	30.00	5.00		150.00	
120	150		Sqm	1	30.00	5.50		165.00	
150	180		Sqm	1	30.00	5.50		165.00	
180	210		Sqm	1	30.00	5.00		150.00	
210	240		Sqm	1	30.00	5.00		150.00	
240	251		Sqm	1	11.00	5.65		62.15	
		Camber Corrections							
		Defence Layout Main Road							
5	15		Sqm	1	10.00	1.20		12.00	
36	49		Sqm	1	13.00	1.10		14.30	
67	79		Sqm	1	12.00	1.30		15.60	
106	114		Sqm	1	8.00	1.60		12.80	
133	144.5		Sqm	1	11.50	1.20		13.80	
156	168		Sqm	1	12.00	2.00		24.00	
196	202		Sqm	1	6.00	1.50		9.00	
215	232		Sqm	1	17.00	1.60		27.20	
256	265		Sqm	1	9.00	1.40		12.60	
273	276.5		Sqm	1	3.50	1.30		4.55	
		Defence Layout 1st Cross Road							
10	22		Sqm	1	12.00	2.20		26.40	
39	49		Sqm	1	10.00	1.60		16.00	
64	78		Sqm	1	14.00	1.50		21.00	
103	111.5		Sqm	1	8.50	1.20		10.20	
128	142		Sqm	1	14.00	1.40		19.60	

Contactor

PMC

Assistant Engineer

Assistant Executive Engineer

Scanned by CamScanner

MEASUREMENT SHEET - 3rd and Final BILL									
Chainage		Description of Item	Unit	No	Length	Breadt	Depth	Quantity	Remarks
From	To				(m)	(m)	(m)		
159	172		Sqm	1	13.00	1.60		20.80	
193	203		Sqm	1	10.00	1.80		18.00	
222	232		Sqm	1	10.00	1.20		12.00	
248	251		Sqm	1	3.00	1.60		4.80	
					TOTAL			7131.52	
		Total Executed Qty						26287.62	
		Modified Tender Qty						26289.10	
		DPQ Paid in 1st Bill No.One Pg. No.						10918.29	
		DPQ Paid in 2nd Bill No.One Pg. No.						8237.81	
		Present Bill Quantity						7131.52	

ractor PMC Assistant Engineer Assistant Executive Engineer

Scanned by CamScanner

MEASUREMENT SHEET - 3rd and Final BILL									
Chainage		Description of Item	Unit	No	Length	Breadt	Depth	Quantity	Remarks
From	To				(m)	(m)	(m)		
Item no.08		Providing and laying bituminous concrete 40 mm compacted thickness with VG30 Bitumen grade using 40-60 HMP using crushed aggregates of grading II, premixed with bituminous binder at 6% of mix and filler, transporting the hot mix to work site, laying with a mechanical paver finisher to the required grade, level and alignment, rolling with smooth wheeled, vibratory and tandem rollers to achieve the desired compaction as per MoRT&H specification and as per the direction of							
		Qty Recorded in first Bill (Pg No.							
		Shirdi Sai Nagar							
		Road 1							
0	30		Cum	1	30.00	5.50	0.04	6.60	
30	60		Cum	1	30.00	5.25	0.04	6.30	
60	90		Cum	1	30.00	5.25	0.04	6.30	
90	120		Cum	1	30.00	5.20	0.04	6.24	
120	150		Cum	1	30.00	5.20	0.04	6.24	
150	180		Cum	1	30.00	5.15	0.04	6.18	
180	210		Cum	1	30.00	5.40	0.04	6.48	
210	240		Cum	1	30.00	5.70	0.04	6.84	
240	270		Cum	1	30.00	5.85	0.04	7.02	
270	300		Cum	1	30.00	5.60	0.04	6.72	
300	330		Cum	1	30.00	5.10	0.04	6.12	
330	360		Cum	1	30.00	5.00	0.04	6.00	
360	390		Cum	1	30.00	5.00	0.04	6.00	
390	420		Cum	1	30.00	5.00	0.04	6.00	
420	437		Cum	1	17.00	5.30	0.04	3.60	
		Road 2							
0	30		Cum	1	30.00	5.35	0.04	6.42	
30	60		Cum	1	30.00	5.20	0.04	6.24	
60	90		Cum	1	30.00	5.10	0.04	6.12	
90	120		Cum	1	30.00	5.00	0.04	6.00	
120	150		Cum	1	30.00	4.75	0.04	5.70	
150	180		Cum	1	30.00	4.75	0.04	5.70	
180	210		Cum	1	30.00	5.10	0.04	6.12	
210	240		Cum	1	30.00	5.20	0.04	6.24	
240	270		Cum	1	30.00	5.00	0.04	6.00	
270	300		Cum	1	30.00	5.20	0.04	6.24	
300	330		Cum	1	30.00	5.70	0.04	6.84	
330	360		Cum	1	30.00	5.35	0.04	6.42	
360	390		Cum	1	30.00	4.90	0.04	5.88	
390	420		Cum	1	30.00	4.90	0.04	5.88	
420	434		Cum	1	14.00	5.25	0.04	2.94	
		Road 3							
0	30		Cum	1	30.00	5.10	0.04	6.12	
30	60		Cum	1	30.00	5.70	0.04	6.84	
60	90		Cum	1	30.00	5.65	0.04	6.78	
90	120		Cum	1	30.00	5.50	0.04	6.60	

tor

PMC

Assistant Engineer

Assistant Executive Engineer

Scanned by CamScanner

MEASUREMENT SHEET - 3rd and Final BILL

Chainage From	Chainage To	Description of Item	Unit	No	Length (m)	Breadt (m)	Depth (m)	Quantity	Remarks
120	150		Cum	1	30.00	5.40	0.04	6.48	
150	180		Cum	1	30.00	5.60	0.04	6.72	
180	210		Cum	1	30.00	5.75	0.04	6.90	
210	240		Cum	1	30.00	5.80	0.04	6.96	
240	270		Cum	1	30.00	5.90	0.04	7.08	
270	300		Cum	1	30.00	5.60	0.04	6.72	
300	330		Cum	1	30.00	5.35	0.04	6.42	
330	360		Cum	1	30.00	5.35	0.04	6.42	
360	390		Cum	1	30.00	5.30	0.04	6.36	
390	420		Cum	1	30.00	5.30	0.04	6.36	
420	440		Cum	1	20.00	5.65	0.04	4.52	
		Prashanthinagar							
		Road 1							
0	30		Cum	1	30.00	4.95	0.04	5.94	
30	60		Cum	1	30.00	4.85	0.04	5.82	
60	90		Cum	1	30.00	4.95	0.04	5.94	
90	120		Cum	1	30.00	4.90	0.04	5.88	
120	150		Cum	1	30.00	4.85	0.04	5.82	
150	180		Cum	1	30.00	4.80	0.04	5.76	
180	191		Cum	1	11.00	4.75	0.04	2.09	
		Road 2							
0	30		Cum	1	30.00	4.65	0.04	5.58	
30	60		Cum	1	30.00	4.80	0.04	5.76	
60	90		Cum	1	30.00	4.95	0.04	5.94	
90	120		Cum	1	30.00	4.80	0.04	5.76	
120	150		Cum	1	30.00	4.75	0.04	5.70	
150	180		Cum	1	30.00	4.75	0.04	5.70	
180	193.4		Cum	1	13.40	4.85	0.04	2.60	
		Road 3							
0	30		Cum	1	30.00	4.70	0.04	5.64	
30	60		Cum	1	30.00	4.50	0.04	5.40	
60	90		Cum	1	30.00	4.50	0.04	5.40	
90	120		Cum	1	30.00	4.50	0.04	5.40	
120	150		Cum	1	30.00	4.65	0.04	5.58	
150	180		Cum	1	30.00	4.75	0.04	5.70	
180	210		Cum	1	30.00	4.80	0.04	5.76	
210	216		Cum	1	6.00	5.10	0.04	1.22	
		Cross Road between 2nd and 3rd Cross							
0	15		Cum	1	15.00	6.50	0.04	3.90	
15	29.3		Cum	1	14.30	6.50	0.04	3.72	
		Cross Road							
0	9.1		Cum	1	9.10	6.50	0.04	2.37	
		Road 5							
0	30		Cum	1	30.00	5.00	0.04	6.00	

Contactor

PMC

Assistant Engineer

Assistant Executive Engineer

Scanned by CamScanner

MEASUREMENT SHEET - 3rd and Final BILL									
Chainage		Description of Item	Unit	No	Length	Breadt	Depth	Quantity	Remarks
From	To				(m)	(m)	(m)		
30	60		Cum	1	30.00	5.10	0.04	6.12	
60	90		Cum	1	30.00	5.15	0.04	6.18	
90	120		Cum	1	30.00	5.15	0.04	6.18	
120	150		Cum	1	30.00	5.10	0.04	6.12	
150	165		Cum	1	15.00	5.15	0.04	3.09	
					TOTAL			436.73	
		Qty Recorded in Second Bill (Pg No.							
		Mariyanna palya							
		1st cross Mariya street							
0	15		Cum	1	15.00	5.15	0.04	3.09	
15	30		Cum	1	15.00	5.15	0.04	3.09	
30	45		Cum	1	15.00	5.15	0.04	3.09	
45	60		Cum	1	15.00	5.10	0.04	3.06	
60	75		Cum	1	15.00	5.65	0.04	3.39	
75	90		Cum	1	15.00	6.55	0.04	3.93	
90	105		Cum	1	15.00	6.60	0.04	3.96	
105	112		Cum	1	7.00	6.30	0.04	1.76	
		2nd cross Mariya street							
0	15		Cum	1	15.00	5.85	0.04	3.51	
15	30		Cum	1	15.00	5.70	0.04	3.42	
30	45		Cum	1	15.00	5.40	0.04	3.24	
45	60		Cum	1	15.00	5.10	0.04	3.06	
60	75		Cum	1	15.00	5.10	0.04	3.06	
75	85		Cum	1	10.00	5.25	0.04	2.10	
		3rd cross Mariya street							
0	15		Cum	1	15.00	6.25	0.04	3.75	
15	30		Cum	1	15.00	6.05	0.04	3.63	
30	45		Cum	1	15.00	5.70	0.04	3.42	
45	60		Cum	1	15.00	5.35	0.04	3.21	
60	75		Cum	1	15.00	5.30	0.04	3.18	
75	82		Cum	1	7.00	5.15	0.04	1.44	
		1stA cross Mariya street							
0	15		Cum	1	15.00	5.30	0.04	3.18	
15	30		Cum	1	15.00	5.15	0.04	3.09	
30	45		Cum	1	15.00	5.30	0.04	3.18	
45	60		Cum	1	15.00	5.70	0.04	3.42	
60	78.2		Cum	1	18.20	6.05	0.04	4.40	
		Mariya street Kensri School Road							
0	15		Cum	1	15.00	5.60	0.04	3.36	
15	30		Cum	1	15.00	4.80	0.04	2.88	

Contactor

PMC

Assistant Engineer

Assistant Executive Engineer

Scanned by CamScanner

MEASUREMENT SHEET - 3rd and Final BILL									
Chainage		Description of Item	Unit	No	Length	Breadt	Depth	Quantity	Remarks
From	To				(m)	(m)	(m)		
30	45		Cum	1	15.00	5.00	0.04	3.00	
45	60		Cum	1	15.00	5.25	0.04	3.15	
60	75		Cum	1	15.00	5.20	0.04	3.12	
75	90		Cum	1	15.00	5.15	0.04	3.09	
90	105		Cum	1	15.00	5.15	0.04	3.09	
105	120		Cum	1	15.00	5.10	0.04	3.06	
120	135		Cum	1	15.00	5.20	0.04	3.12	
135	150		Cum	1	15.00	5.45	0.04	3.27	
150	165		Cum	1	15.00	5.80	0.04	3.48	
165	180		Cum	1	15.00	6.05	0.04	3.63	
180	195		Cum	1	15.00	5.90	0.04	3.54	
195	210		Cum	1	15.00	5.70	0.04	3.42	
210	225		Cum	1	15.00	5.50	0.04	3.30	
225	240		Cum	1	15.00	5.30	0.04	3.18	
240	255		Cum	1	15.00	5.30	0.04	3.18	
255	270		Cum	1	15.00	5.30	0.04	3.18	
270	285		Cum	1	15.00	5.30	0.04	3.18	
285	300		Cum	1	15.00	5.30	0.04	3.18	
300	315		Cum	1	15.00	5.30	0.04	3.18	
315	330		Cum	1	15.00	5.25	0.04	3.15	
330	345		Cum	1	15.00	5.20	0.04	3.12	
345	360		Cum	1	15.00	5.10	0.04	3.06	
360	375		Cum	1	15.00	5.20	0.04	3.12	
375	390		Cum	1	15.00	5.40	0.04	3.24	
390	405		Cum	1	15.00	5.45	0.04	3.27	
405	420		Cum	1	15.00	5.60	0.04	3.36	
420	435		Cum	1	15.00	5.70	0.04	3.42	
435	447		Cum	1	12.00	5.75	0.04	2.76	
		Chourappa reddy layout							
		1st main road							
0	15		Cum	1	15.00	5.20	0.04	3.12	
15	30		Cum	1	15.00	5.20	0.04	3.12	
30	45		Cum	1	15.00	5.05	0.04	3.03	
45	60		Cum	1	15.00	4.85	0.04	2.91	
60	75		Cum	1	15.00	5.00	0.04	3.00	
75	90		Cum	1	15.00	5.20	0.04	3.12	
90	105		Cum	1	15.00	5.60	0.04	3.36	
105	120		Cum	1	15.00	6.15	0.04	3.69	
120	135		Cum	1	15.00	6.15	0.04	3.69	
135	150		Cum	1	15.00	6.45	0.04	3.87	
150	165		Cum	1	15.00	6.15	0.04	3.69	
165	179		Cum	1	14.00	5.40	0.04	3.02	
		Dynasty Layout							
		1st Main Road							

Contactor

PMC

Assistant Engineer

Assistant Executive Engineer

Scanned by CamScanner

MEASUREMENT SHEET - 3rd and Final BILL

Chainage From	Chainage To	Description of Item	Unit	No	Length (m)	Breadt (m)	Depth (m)	Quantity	Remarks
0	15		Cum	1	15.00	6.60	0.04	3.96	
15	30		Cum	1	15.00	6.55	0.04	3.93	
30	45		Cum	1	15.00	6.15	0.04	3.69	
45	60		Cum	1	15.00	5.85	0.04	3.51	
60	75		Cum	1	15.00	6.00	0.04	3.60	
75	90		Cum	1	15.00	6.15	0.04	3.69	
90	105		Cum	1	15.00	6.10	0.04	3.66	
105	120		Cum	1	15.00	6.10	0.04	3.66	
120	135		Cum	1	15.00	6.00	0.04	3.60	
135	150		Cum	1	15.00	5.85	0.04	3.51	
150	165		Cum	1	15.00	5.90	0.04	3.54	
165	180		Cum	1	15.00	6.00	0.04	3.60	
180	195		Cum	1	15.00	6.05	0.04	3.63	
195	210		Cum	1	15.00	6.15	0.04	3.69	
210	226		Cum	1	16.00	6.20	0.04	3.97	
		2nd Main Road							
0	15		Cum	1	15.00	6.15	0.04	3.69	
15	30		Cum	1	15.00	6.10	0.04	3.66	
30	45		Cum	1	15.00	6.75	0.04	4.05	
45	60		Cum	1	15.00	6.55	0.04	3.93	
60	75		Cum	1	15.00	5.40	0.04	3.24	
75	90		Cum	1	15.00	5.05	0.04	3.03	
90	105		Cum	1	15.00	5.05	0.04	3.03	
105	120		Cum	1	15.00	5.30	0.04	3.18	
120	135		Cum	1	15.00	5.55	0.04	3.33	
135	150		Cum	1	15.00	5.75	0.04	3.45	
150	165		Cum	1	15.00	5.90	0.04	3.54	
165	180		Cum	1	15.00	5.95	0.04	3.57	
180	195		Cum	1	15.00	6.05	0.04	3.63	
195	210		Cum	1	15.00	6.15	0.04	3.69	
210	221		Cum	1	11.00	6.50	0.04	2.86	
		1st Main to 2nd Main Road							
0	15		Cum	1	15.00	5.45	0.04	3.27	
15	32		Cum	1	17.00	5.50	0.04	3.74	
						Total		**329.51**	
		Present Executed							
		Bharath nagar masjid Road							
0	**15**		**Cum**	**1**	**15.00**	**4.75**	**0.04**	**2.85**	
15	**30**		**Cum**	**1**	**15.00**	**4.45**	**0.04**	**2.67**	
30	**38.5**		**Cum**	**1**	**8.50**	**4.20**	**0.04**	**1.43**	
		N.R Bike Point							
0	**4**		**Cum**	**1**	**4.00**	**3.70**	**0.04**	**0.59**	
5.2	**20.2**	**1.2 Culvert**	**Cum**	**1**	**15.00**	**5.70**	**0.04**	**3.42**	

Contactor

PMC

Assistant Engineer

Assistant Executive Engineer

Scanned by CamScanner

MEASUREMENT SHEET - 3rd and Final BILL									
Chainage		Description of Item	Unit	No	Length	Breadt	Depth	Quantity	Remarks
From	To				(m)	(m)	(m)		
20.2	32.9		Cum	1	12.70	5.50	0.04	2.79	
34.1	49.1	1.2 Culvert	Cum	1	15.00	5.15	0.04	3.09	
49.1	59		Cum	1	9.90	5.25	0.04	2.08	
60.2	76.4	1.2 Culvert	Cum	1	16.20	5.15	0.04	3.34	
78.2	93.2	1.8 Culvert	Cum	1	15.00	5.15	0.04	3.09	
93.2	105		Cum	1	11.80	5.20	0.04	2.45	
106.8	121.8	1.8 Culvert	Cum	1	15.00	4.95	0.04	2.97	
121.8	128.6		Cum	1	6.80	4.90	0.04	1.33	
130.4	146.5	1.8 Culvert	Cum	1	16.10	5.65	0.04	3.64	
148.3	156.3	1.8 Culvert	Cum	1	8.00	7.35	0.04	2.35	
156.3	162.8		Cum	1	6.50	8.30	0.04	2.16	
162.8	177.8		Cum	1	15.00	6.90	0.04	4.14	
177.8	197.6		Cum	1	19.80	7.55	0.04	5.98	
		SF Timber & Furniture Shop Raod							
0	15		Cum	1	15.00	6.10	0.04	3.66	
15	30		Cum	1	15.00	5.80	0.04	3.48	
30	45		Cum	1	15.00	5.90	0.04	3.54	
45	60		Cum	1	15.00	6.10	0.04	3.66	
60	75		Cum	1	15.00	6.00	0.04	3.60	
75	86.5		Cum	1	11.50	5.55	0.04	2.55	
		Main Road High Tension Wire							
0	15		Cum	1	15.00	7.15	0.04	4.29	
15	30		Cum	1	15.00	8.30	0.04	4.98	
30	45		Cum	1	15.00	8.70	0.04	5.22	
45	60		Cum	1	15.00	7.65	0.04	4.59	
60	75		Cum	1	15.00	6.85	0.04	4.11	
75	90		Cum	1	15.00	6.70	0.04	4.02	
90	105		Cum	1	15.00	6.80	0.04	4.08	
105	120		Cum	1	15.00	6.90	0.04	4.14	
120	135		Cum	1	15.00	6.30	0.04	3.78	
135	150		Cum	1	15.00	5.40	0.04	3.24	
150	165		Cum	1	15.00	5.35	0.04	3.21	
165	180		Cum	1	15.00	5.55	0.04	3.33	
180	195		Cum	1	15.00	6.20	0.04	3.72	
195	210		Cum	1	15.00	6.40	0.04	3.84	
210	225		Cum	1	15.00	5.85	0.04	3.51	
225	240		Cum	1	15.00	5.50	0.04	3.30	
240	255		Cum	1	15.00	5.70	0.04	3.42	
255	262.3		Cum	1	7.30	6.85	0.04	2.00	
		Main Road Cross Road							
0	15		Cum	1	15.00	5.35	0.04	3.21	
15	30		Cum	1	15.00	5.30	0.04	3.18	
30	45		Cum	1	15.00	5.20	0.04	3.12	
45	60		Cum	1	15.00	4.85	0.04	2.91	

Contactor

PMC

Assistant Engineer

Assistant Executive Engineer

Scanned by CamScanner

MEASUREMENT SHEET - 3rd and Final BILL

Chainage From	Chainage To	Description of Item	Unit	No	Length (m)	Breadt (m)	Depth (m)	Quantity	Remarks
60	75		Cum	1	15.00	4.20	0.04	2.52	
		5th Cross Prasanth Nagar							
0	12		Cum	1	12.00	6.00	0.04	2.88	
		Defence Layout Main Road							
0	30		Cum	1	30.00	6.35	0.04	7.62	
30	60		Cum	1	30.00	5.60	0.04	6.72	
60	90		Cum	1	30.00	6.15	0.04	7.38	
90	120		Cum	1	30.00	5.55	0.04	6.66	
120	150		Cum	1	30.00	5.85	0.04	7.02	
150	180		Cum	1	30.00	5.20	0.04	6.24	
180	210		Cum	1	30.00	5.05	0.04	6.06	
210	240		Cum	1	30.00	5.90	0.04	7.08	
240	270		Cum	1	30.00	5.45	0.04	6.54	
270	282		Cum	1	12.00	5.00	0.04	2.40	
		Defence Layout 1st Cross Road							
0	30		Cum	1	30.00	5.50	0.04	6.60	
30	60		Cum	1	30.00	5.00	0.04	6.00	
60	90		Cum	1	30.00	5.00	0.04	6.00	
90	120		Cum	1	30.00	5.00	0.04	6.00	
120	150		Cum	1	30.00	5.50	0.04	6.60	
150	180		Cum	1	30.00	5.50	0.04	6.60	
180	210		Cum	1	30.00	5.00	0.04	6.00	
210	240		Cum	1	30.00	5.00	0.04	6.00	
240	251		Cum	1	11.00	5.65	0.04	2.49	
		Camber Corrections							
		Defence Layout Main Road							
5	15		Cum	1	10.00	1.20	0.04	0.48	
36	49		Cum	1	13.00	1.10	0.04	0.57	
67	79		Cum	1	12.00	1.30	0.04	0.62	
106	114		Cum	1	8.00	1.60	0.04	0.51	
133	144.5		Cum	1	11.50	1.20	0.04	0.55	
156	168		Cum	1	12.00	2.00	0.04	0.96	
196	202		Cum	1	6.00	1.50	0.04	0.36	
215	232		Cum	1	17.00	1.60	0.04	1.09	
256	265		Cum	1	9.00	1.40	0.04	0.50	
273	276.5		Cum	1	3.50	1.30	0.04	0.18	
		Defence Layout 1st Cross Road							
10	22		Cum	1	12.00	2.20	0.04	1.06	
39	49		Cum	1	10.00	1.60	0.04	0.64	
64	78		Cum	1	14.00	1.50	0.04	0.84	
103	111.5		Cum	1	8.50	1.20	0.04	0.41	

Contactor

PMC

Assistant Engineer

Assistant Executive Engineer

Scanned by CamScanner

MEASUREMENT SHEET - 3rd and Final BILL									
Chainage		Description of Item	Unit	No	Length	Breadt	Depth	Quantity	Remarks
From	To				(m)	(m)	(m)		
128	142		Cum	1	14.00	1.40	0.04	0.78	
159	172		Cum	1	13.00	1.60	0.04	0.83	
193	203		Cum	1	10.00	1.80	0.04	0.72	
222	232		Cum	1	10.00	1.20	0.04	0.48	
248	251		Cum	1	3.00	1.60	0.04	0.19	
							TOTAL	285.26	
		Total Executed Qty						1051.50	
		Modified Tender Qty						1051.56	
		DPQ Paid in 1st Bill No.One Pg. No.						436.73	
		DPQ Paid in 2nd Bill No.One Pg. No.						329.51	
		Present Bill Quantity						285.26	

ntactor

PMC

Assistant Engineer

Assistant Executive Engineer

Scanned by CamScanner

MEASUREMENT SHEET - 3rd and Final BILL									
Chainage		Description of Item	Unit	No	Length	Breadt	Depth	Quantity	Remarks
From	To				(m)	(m)	(m)		
Item no.09		Providing and laying of hot applied thermoplastic compound 2.5 mm thick including reflectorising glass beads at 250 gms per sqm area, thickness of 2.5mm is exclusive of surface applied glass beads as per IRC:35. The finished surface to be level, uniform and free from streaks and holes complete as per specifications. and as per the direction of Engineer in charge of the work.							
		Qty Recorded in first Bill (Pg No.							
		Shirdi Sai Nagar							
		Edge line							
		Road 1							
0	437		Sqm	2	437.00	0.10		87.40	
		Road 2							
0	434		Sqm	2	434.00	0.10		86.80	
		Road 3							
0	440		Sqm	2	440.00	0.10		88.00	
		Prashanthinagar							
		Road 1							
0	191		Sqm	2	191.00	0.10		38.20	
		Road 2							
0	193.4		Sqm	2	193.40	0.10		38.68	
		Road 3							
0	216		Sqm	2	216.00	0.10		43.20	
		Cross Road between 2nd and 3rd Cross							
0	29.3		Sqm	2	29.30	0.10		5.86	
		Cross Road							
0	9.1		Sqm	2	9.10	0.10		1.82	
						Total		389.96	
		Present Executed							
		Mariyanna palya							
		Edge line							
		1st cross Mariya street							
0	112		Sqm	2	112.00	0.10		22.40	
		2nd cross Mariya street							
0	85		Sqm	2	85.00	0.10		17.00	
		3rd cross Mariya street							
0	82		Sqm	2	82.00	0.10		16.40	
		1stA cross Mariya street							
0	78.2		Sqm	2	78.20	0.10		15.64	

Contactor

PMC

Assistant Engineer

Assistant Executive Engineer

Scanned by CamScanner

MEASUREMENT SHEET - 3rd and Final BILL

Chainage From	Chainage To	Description of Item	Unit	No	Length (m)	Breadt (m)	Depth (m)	Quantity	Remarks
		Mariya street Kensri School Road							
0	447		Sqm	2	447.00	0.10		89.40	
		Chourappa reddy layout							
		1st main road							
0	179		Sqm	2	179.00	0.10		35.80	
		Dynasty Layout							
		1st Main Road							
0	226		Sqm	2	226.00	0.10		45.20	
		2nd Main Road							
0	221		Sqm	2	221.00	0.10		44.20	
		1st Main to 2nd Main Road							
0	32		Sqm	2	32.00	0.10		6.40	
		Bharath nagar							
		Edge line							
		masjid Road							
0	38.5		Sqm	2	38.50	0.10		7.70	
		N.R Bike Point							
0	186.8		Sqm	2	186.80	0.10		37.36	
		SF Timber & Furniture Shop Raod							
0	86.5		Sqm	2	86.50	0.10		17.30	
		Main Road High Tension Wire							
0	262.3		Sqm	2	262.30	0.10		52.46	
		Main Road Cross Road							
0	75		Sqm	2	75.00	0.10		15.00	
		5th Cross Prasanth Nagar							
0	12		Sqm	2	12.00	0.10		2.40	
		Defence Layout Main Road							
0	282		Sqm	2	282.00	0.10		56.40	
		Defence Layout 1st Cross Road							
0	261		Sqm	2	261.00	0.10		52.20	
		Cross Road							
0	60		Sqm	2	60.00	0.10		12.00	
		Cross Road							
0	65		Sqm	2	65.00	0.10		13.00	

Contactor

SUDRAPRASAD CONSULTANTS BANGALORE PMC

Assistant Engineer

Assistant Executive Engineer

Scanned by CamScanner

MEASUREMENT SHEET - 3rd and Final BILL

Chainage From	Chainage To	Description of Item	Unit	No	Length (m)	Breadt (m)	Depth (m)	Quantity	Remarks
		Cross Road							
0	60		Sqm	2	60.00	0.10		12.00	
		Cross Road							
0	65		Sqm	2	65.00	0.10		13.00	
							TOTAL	558.26	
		Total Executed Qty						**948.22**	
		Modified Tender Qty						**948.80**	
		DPQ Paid in 1st Bill No.One Pg. No.						**389.96**	
		Present Bill Quantity						**558.26**	

Contactor

PMC

Assistant Engineer

Assistant Executive Engineer

Scanned by CamScanner

MEASUREMENT SHEET - 3rd and Final BILL									
Chainage		Description of Item	Unit	No	Length	Breadt	Depth	Quantity	Remarks
From	To				(m)	(m)	(m)		
Item no.10		Providing and construction load bearing wall with solid concrete blocks of size 400x200x200 mm having block density not lessthan 1800 kg/m3 and having a minimum average compressive strength 4.00 N/mm2 confirming to IS 2185 (part) :2005 and constructed with CM 1:4 as per IS 2572:2005 including cost of all materials, labour charges, scaffolding, curing, complete as per specifications .							
This item is Not Operated									

Contactor

PMC

Assistant Engineer

Assistant Executive Engineer

Scanned by CamScanner

MEASUREMENT SHEET - 3rd and Final BILL									
Chainage		Description of Item	Unit	No	Length	Breadt	Depth	Quantity	Remarks
From	To				(m)	(m)	(m)		
Item no.11		Providing and removing centering, shuttering, strutting, propping etc, for columns, pillars, post and strts, square / rectanagular / polygon in plan including cost of all materials, labour complete as per specification. and as per the directions							
		Qty Recorded in Second Bill (Pg No.					Sqm	2129.10	
		Total Executed Qty						2129.10	
		Modified Tender Qty						2014.10	
		DPQ Paid in 2nd Bill No.One Pg. No.						2014.10	
		Present Bill Quantity						Nil	

Contactor

SIDRAPRASAD CONSULTANTS BANGALORE PMC

Assistant Engineer

Assistant Executive Engineer

Scanned by CamScanner

MEASUREMENT SHEET - 3rd and Final BILL									
Chainage		Description of Item	Unit	No	Length	Breadt	Depth	Quantity	Remarks
From	To				(m)	(m)	(m)		
Item no.12		Providing and laying in position reinforced cement concrete of Design mix M20 with OPC cement @320kgs, with 20mm and down size graded granite metal course aggregates @0.69cum and fine aggregates @0.460 cum, with super plasticisers @ 3 liters confirming to Is 9103-1999 reafirme-2008 machine mixed, concrete laid in layers not exceeding 15 cms thick vibrated for all works in foundation for footings pedastaals retaining walls return walls (any thickness) including attached pilasters columnspillars posts struts buttresses bed blocks anchor blocks & plinths etc. including cost of all materials labour HOM of machinery curing complete but excluding cost of reinforcement as per specifications.							
		Qty Recorded in Second Bill (Pg No.					Cum	270.93	
		Total Executed Qty						270.93	
		Modified Tender Qty						270.95	
		DPQ Paid in 2nd Bill No.One Pg. No.						270.93	
		Present Bill Quantity						Nil	

Contractor

PRAPRASAD CONSULTANTS BANGALORE PMC

Assistant Engineer

Assistant Executive Engineer

Scanned by CamScanner

MEASUREMENT SHEET - 3rd and Final BILL									
Chainage		Description of Item	Unit	No	Length	Breadt	Depth	Quantity	Remarks
From	To				(m)	(m)	(m)		
Item no.13		Providing TMT steel reinforcement for R.C.C work including straightening, cutting, bending, hooking, palcing in position, lapping and / or welding wherever required, tying with binding wire and anchoring to the adjoining memebrs wherever necessary complete as per design (laps, hooks and wastage shall not be measured and paid) cost of materials, labour, HOM of machinery complete as per specifications. and as per the directions of the Engineer-in-charge of the work .							
		Qty Recorded in Second Bill (Pg No.					Tonne	16.06	
		Total Executed Qty						16.06	
		Modified Tender Qty						16.11	
		DPQ Paid in 2nd Bill No.One Pg. No.						16.06	
		Present Bill Quantity						Nil	

Contactor

PMC

Assistant Engineer

Assistant Executive Engineer

Scanned by CamScanner

MEASUREMENT SHEET - 3rd and Final BILL									
Chainage		Description of Item	Unit	No	Length	Breadt	Depth	Quantity	Remarks
From	To				(m)	(m)	(m)		
Item no.14		Providing and laying in position plain cement concrete of mix 1:3:6 with OPC cement @ 220kgs, with 40mm and down size graded granite metal coarse aggregates @ 0.892 cum and fine aggregates @ 0.465 cum, machine mixed, concrete laid in layers not exceeding 15 cms. thick, well compacted, in foundation including cost of all materials, labour, HOM of machinery, curing complete as per specifications. and as per the directions of the Engineer-in-charge of the work .							
		Qty Recorded in Second Bill (Pg No.					Cum	308.12	
		Present Executed							
		Cross Road							
0	15		Cum	1	15.00	4.40	0.15	9.90	
15	23		Cum	1	8.00	4.50	0.15	5.40	
		Cross Road							
0	16.1		Cum	1	16.10	4.00	0.15	9.66	
		Total Executed Qty						333.08	
		Tender Qty						229.09	
		Modified Tender Qty						332.59	
		Qty Upto 125%						286.36	
		Qty Above 125%						46.23	
		DPQ Paid in 2nd Bill No.One Pg. No.							
		Qty Upto 125%						286.36	
		Qty Above 125%						21.76	
		Present Bill Quantity							
		Qty Limited to							
		Qty Above 125%						24.47	

Contactor

GOPRAPRASAD CONSULTANTS BANGALORE PMC

Assistant Engineer

Assistant Executive Engineer

Scanned by CamScanner

MEASUREMENT SHEET - 3rd and Final BILL

Chainage From	Chainage To	Description of Item	Unit	No	Length (m)	Breadt (m)	Depth (m)	Quantity	Remarks
Item no.15		Cement concrete pavement.Construction of un-reinforced plain cement concrete pavement, thickness as per design, over a prepared sub base with OPC cement or any other type as per clause 1051.2.2 design mix M20/M30 , with 25mm and down size graded granite metal coarse aggregates and fine aggregtes , with superplastisiser @3lts confirming to IS9103-1999 Reaffirmed-2008 , mixed in a concrete mixer of not less than 0.6 cum capacity and appropriate weigh batcher as per approved mix design, laid in approved fixed side form work (steel channel, laying and fixing of 125 micron thick polythene film, wedges, steel plates including levelling the form work as per drawing). Spreading the concrete with shovels, rackers compacted using needle, screed and plate vibrator and finished in a continuous operation including provision of contraction, expansion, construction and longitudinal joints including groove cutting charges, joint filler, separation membrane, selant primer, joint sealant, admixtures as approved, curing compound, finishing to lines and grades as per drawing complete as per specifications, and as per the directions of the Engineer-in-charge of the work.							
		Qty Recorded in first Bill (Pg No.					Cum	114.36	
		Present Executed							
		Cross Road							
0	15		Cum	1	15.00	4.40	0.15	9.90	
15	23		Cum	1	8.00	4.50	0.15	5.40	
		Cross Road							
0	16.1		Cum	1	16.10	4.00	0.15	9.66	
		Total Executed Qty						139.32	
		Modified Tender Qty						139.38	
		DPQ Paid in 2nd Bill No.One Pg. No.						114.36	
		Present Bill Quantity						24.96	

Contactor PMC Assistant Engineer Assistant Executive Engineer

Scanned by CamScanner

MEASUREMENT SHEET - 3rd and Final BILL									
Chainage		Description of Item	Unit	No	Length	Breadt	Depth	Quantity	Remarks
From	To				(m)	(m)	(m)		
Item no.16		Vaccum de-watering with vaccum pump and suction mat and compaction with skin floater clubbed with floating disc including cost of generator, HOM of machinery, Screed Vibratory, Power Floater, blade and disc etc., with all lead and lift. and as per the directions of the Engineer-in-charge of the work .							
		Qty Recorded in first Bill (Pg No.					Sqm	1143.55	
		Present Executed							
		Cross Road							
0	15		Sqm	1	15.00	4.40		66.00	
15	23		Sqm	1	8.00	4.50		36.00	
		Cross Road							
0	16.1		Sqm	1	16.10	4.00		64.40	
							TOTAL	166.40	
		Total Executed Qty						1309.95	
		Modified Tender Qty						1393.80	
		DPQ Paid in 2nd Bill No.One Pg. No.						1143.55	
		Present Bill Quantity						166.40	

Contactor

SUDARPRASAD CONSULTANTS BANGALORE

PMC

Assistant Engineer

Assistant Executive Engineer

Scanned by CamScanner

MEASUREMENT SHEET - 3rd and Final BILL									
Chainage		Description of Item	Unit	No	Length	Breadt	Depth	Quantity	Remarks
From	To				(m)	(m)	(m)		
E1		Construction of embankment with approved material Gravel/Murrum with all lifts and leads, transporting to site, spreading, grading to required slope and compacting to meet requirement Table 300- 2 complete as per specifications. and as per the directions of the Engineer-in-charge of the work .							
		Qty Recorded in first Bill (Pg No.					Cum	994.38	
		p						994.38	
		Modified Tender Qty						995.10	
		DPQ Paid in 1st Bill No.One Pg. No.						994.38	
		Present Bill Quantity						Nil	

SUDRAPRASAD CONSULTANTS BANGALORE

Contactor PMC Assistant Engineer Assistant Executive Engineer

Scanned by CamScanner

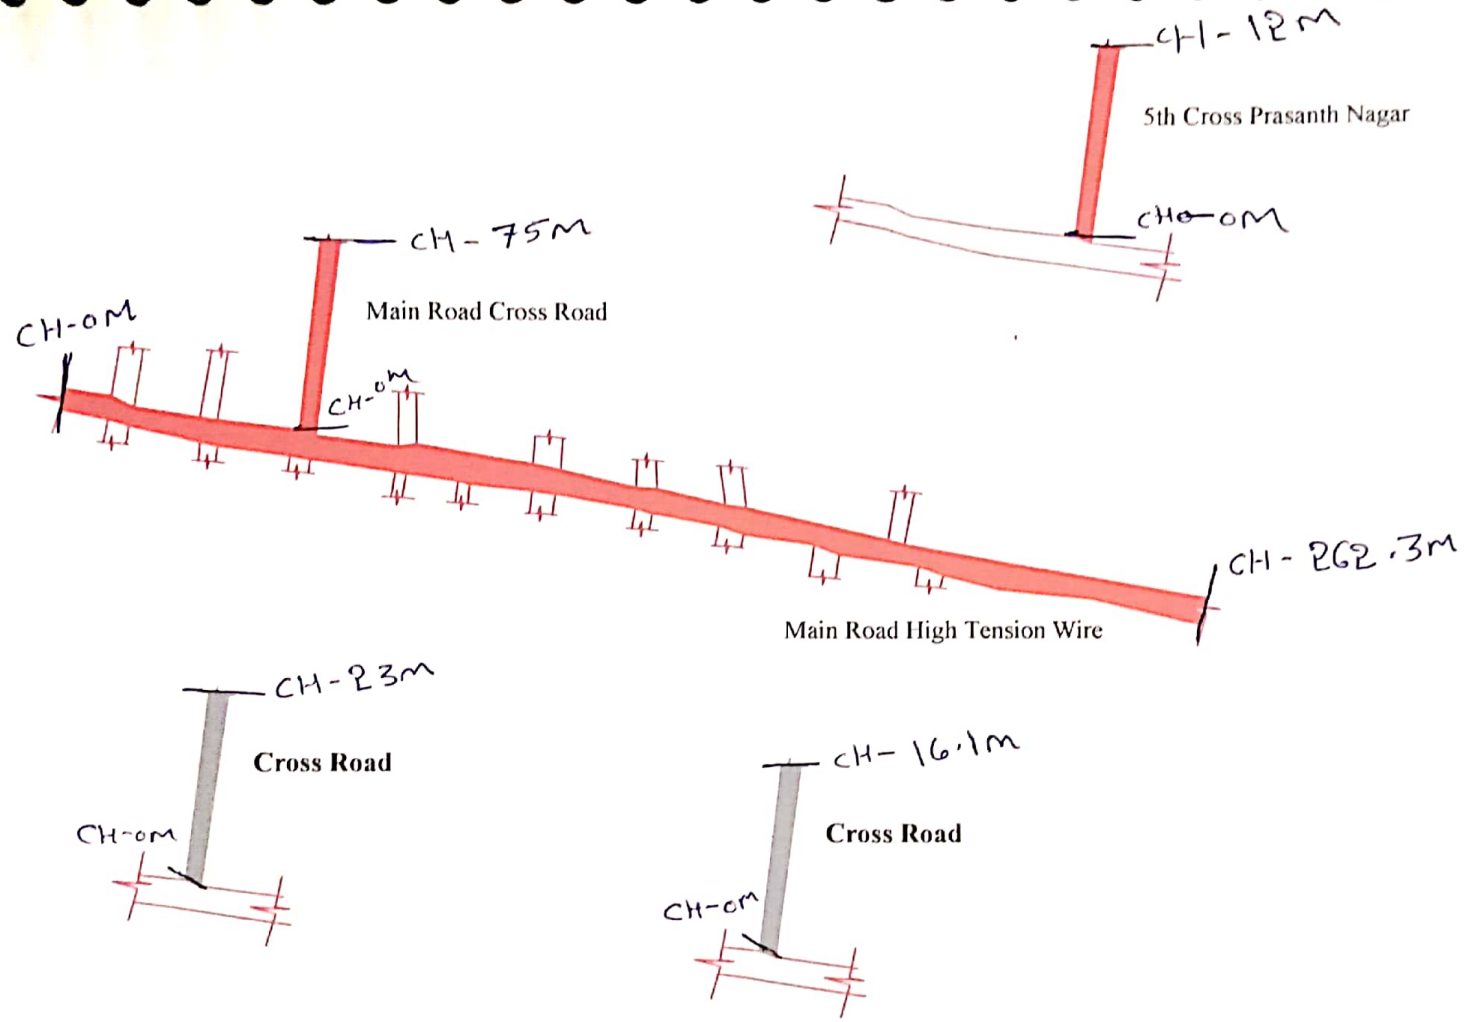

NOTES:-

1) Do Not Scale The Drawings
2) All Dimensions Are In meters

INDEX

Asphalt Road | Existing Asphalt Road | CC Road

PROJECT	Package2, includes 5 works of Rs.245.00 lakhs 1)Improvements to Roads and Drains at Mariyannapalya Church to Defence Layout and Dynasty Layout in Ward No.06 Byatarayanapura Sub Division. 2)Improvements to Drains and Asphalting to Roads at Balaji layout Near Railway Gate in Ward No.06 Byatarayanapura Sub Division. 3)Improvements to Drains and Asphalting to Roads at Vidyasagara Layout and Surrounding area in Ward No. 06 Byatarayanapura Sub Division. 4)Improvements to Drains and Asphalting to Roads at Bharathnagara saw mill Road in Ward No. 06 Byatarayanapura Sub Division. 5) Improvements to Drains and Asphalting to Roads at Shiradi Sai Nagar and Hegadenagar in Ward No.06 Byatarayanapura Sub Division.
CLIENT	BBMP

RUDRAPRASAD CONSULTANTS
STRUCTURAL ENGINEERS, ARCHITECTS
& PROJECT MANAGEMENT CONSULTANTS
No. 3 7th MAIN,
MALLESWARAM BANGALORE-560003
Ph : 23444801
Mob : 91-9448227063,91-9972924928
E-mail: rudraprasad43@rediffmail.com
Web: www.arkengineers.com

Scanned by CamScanner

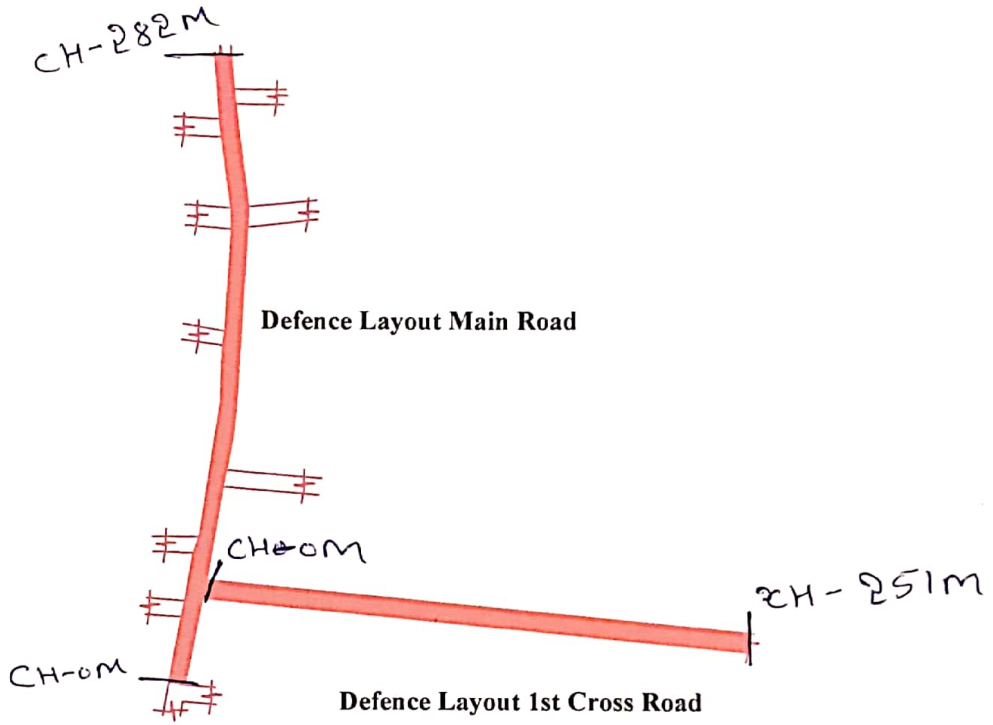

NOTES:-

1) Do Not Scale The Drawings

2) All Dimensions Are In meters

INDEX

Asphalt Road | Existing Asphalt Road

PROJECT	Package2, includes 5 works of Rs.245.00 lakhs 1)Improvements to Roads and Drains at Mariyannapalya Church to Defence Layout and Dynasty Layout in Ward No.06 Byatarayanapura Sub Division. 2)Improvements to Drains and Asphalting to Roads at Balaji layout Near Railway Gate In Ward No:06 Byatarayanapura Sub Division. 3)Improvements to Drains and Asphalting to Roads at Vidyasagara Layout and Surrounding area in Ward No: 06 Byatarayanapura Sub Division. 4)Improvements to Drains and Asphalting to Roads at Bharathnagara saw mill Road in Ward No: 06 Byatarayanapura Sub Division. 5) Improvements to Drains and Asphalting to Roads at Shiradi Sai Nagar and Hegadenagar in Ward No:06 Byatarayanapura Sub Division.
CLIENT	**BBMP**

RUDRAPRASAD CONSULTANTS
STRUCTURAL ENGINEERS, ARCHITECTS
& PROJECT MANAGEMENT CONSULTANTS
No. 3 7th MAIN,
MALLESWARAM BANGALORE-560003
Ph : 23444801
Mob : 91-9448227083,91-9972924526
E-mail: rudraprasad3@rediffmail.com
Web: www.rpengineers.com

Scanned by CamScanner

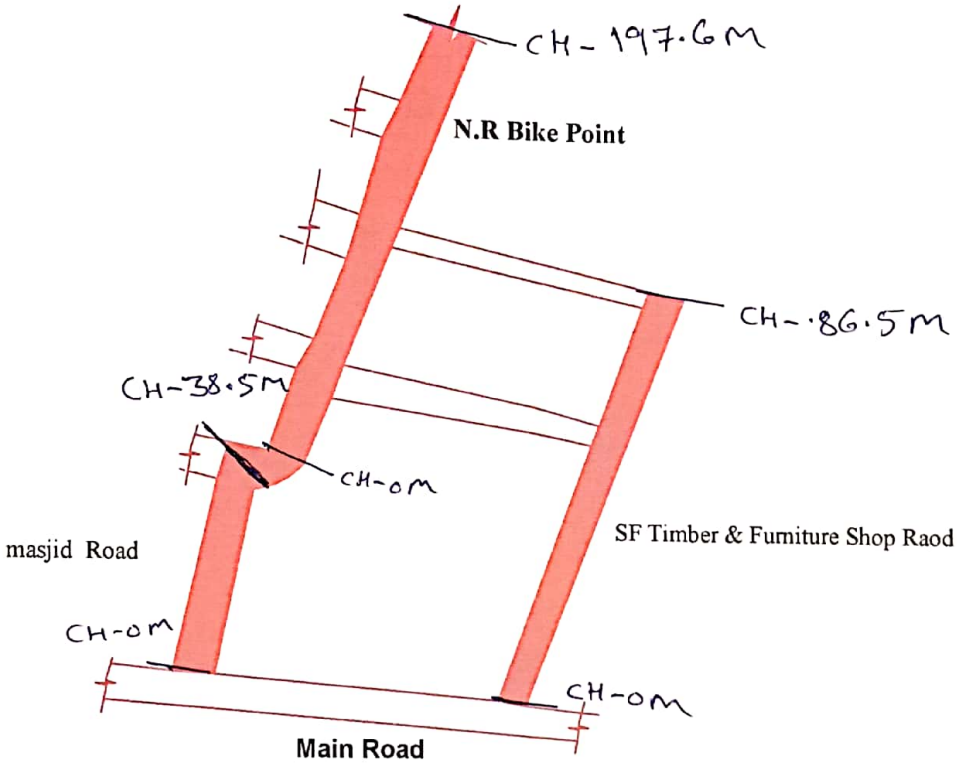

NOTES:-

1) Do Not Scale The Drawings

2) All Dimensions Are In meters

INDEX

Asphalt Road | Existing Asphalt Road

PROJECT	Package2, includes 5 works of Rs.245.00 lakhs 1)Improvements to Roads and Drains at Mariyannapalya Church to Defence Layout and Dynasty Layout in Ward No:06 Byatarayanapura Sub Division. 2)Improvements to Drains and Asphalting to Roads at Balaji layout Near Railway Gate in Ward No:06 Byatarayanapura Sub Division. 3)Improvements to Drains and Asphalting to Roads at Vidyasagara Layout and Surrounding area in Ward No: 06 Byatarayanapura Sub Division. 4)Improvements to Drains and Asphalting to Roads at Bharathnagara saw mill Road in Ward No: 06 Byatarayanapura Sub Division. 5) Improvements to Drains and Asphalting to Roads at Shiradi Sai Nagar and Hegadenagar in Ward No:06 Byatarayanapura Sub Division
CLIENT	**BBMP**

RUDRAPRASAD CONSULTANTS
STRUCTURAL ENGINEERS, ARCHITECTS
& PROJECT MANAGEMENT CONSULTANTS
No. 3 7th MAIN,
MALLESWARAM BANGALORE-560003
Ph : 23444801
Mob : 91-9448227083,91-9972924528
E-mail: rudraprasad3@rediffmail.com
Web: www.crkengineers.com

Scanned by CamScanner